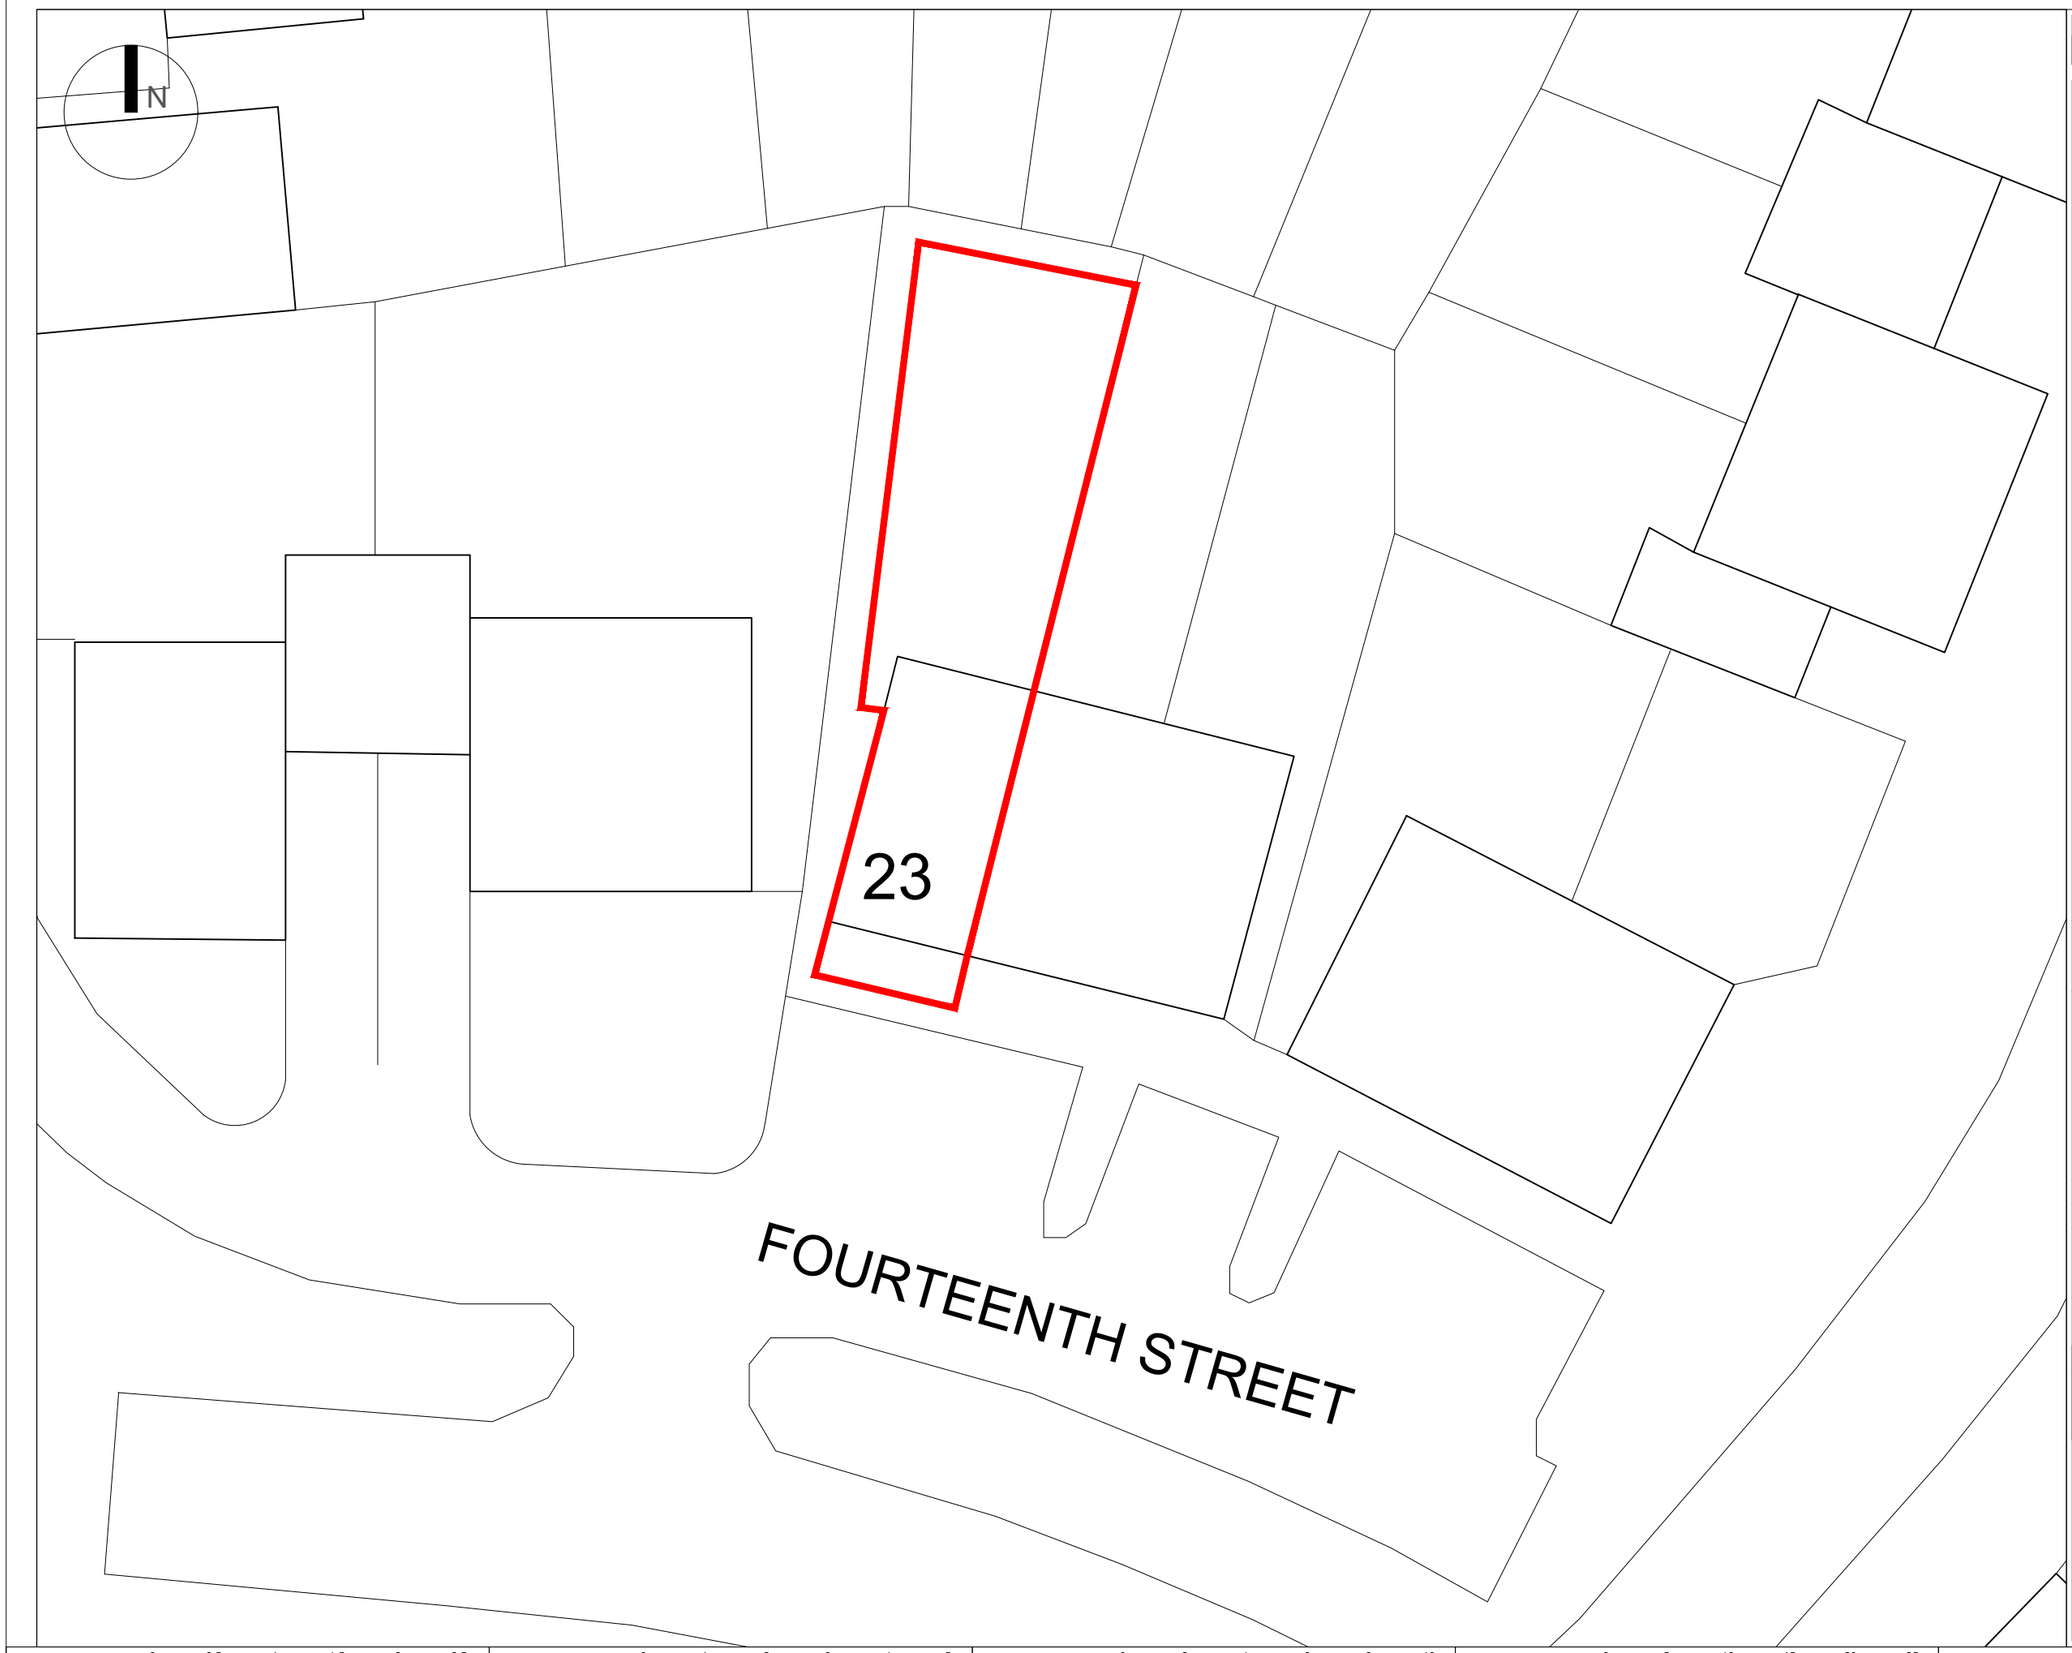

Rev.No	DATE	REV. NOTE
CAD REF		

ShapeHouse®

NOTES:

THIS DRAWING IS INDICATIVE ONLY AND MUST NOT BE RELIED UPON FOR CONSTRUCTION UNLESS THE DRAWING IS NAMED AS 'CONSTRUCTION'.

ALL DIMENSIONS TO BE CHECKED AND VERIFIED, WITH ANY DISCREPANCIES REPORTED TO SHAPEHOUSE.

THIS DRAWING REMAINS THE PROPERTY OF SHAPEHOUSE AND MUST NOT BE COPIED OR REPRODUCED WITHOUT PRIOR WRITTEN PERMISSION.

Project Title

Loft Conversion

Drawing title

Existing Site Plan

Client	PAIGE WHAYMAN
Client address	23 FOURTEENTH STREET, FAYGATE, RH12 0DR

Drawn By	Designed By
LT	NB
Checked By	Approved By

Drawing No	Revision No
011	00

Compass	Date	Scale
	04-12-24	1:200
	Status:	Sheet size:
	Consultation	A3

HEAD OFFICE :
SHAPEHOUSE
Suite B, Paper Mews, 290 High Street,
Dorking, Surrey, RH4 1QT

Phone : 01306735487
E-mail : Info@shapehouse.co.uk

THIS DRAWING IS A COPYRIGHT OF THE SHAPEHOUSE AND MUST NOT BE DUPLICATED OR REPRODUCED WITHOUT PERMISSION FROM THE COMPANY.

12/4/2024

1:50 SCALE BAR 0 0.5 1 1.5 2 2.5m | 1:100 SCALE BAR 0 1 2 3 4 5m | 1:200 SCALE BAR 0 2 4 6 8 10m | 1:500 SCALE BAR 0 5 10 15 20 25m | 1:1250 SCALE BAR 0 12.5 25 37.5 50 62.5m