LEGEND:

1. Plain tile roof.
2. Facing brickwork.
3. Toughened glass set in frame.
4. Brick soldier detail.
5. Stained feather-edge boarding.
6. DG casement windows / Doors.
7. Timber frame.
8. Rooflight set into roof.
9. Polycarbonate roof sheeting.
10. Vertical tile hanging.
11. Flat roof - metal clad

0 1 2 3 4 5


Scale Bar 1:100

This drawing is to be read in conjunction with all other relevant drawings and specifications.
Do not scale from this drawing (Unless for planning purposes). Use figured dimensions only.
All levels and dimensions to be checked on site prior to commencement of works on site.
All dimensional discrepancies are to be brought to the immediate attention of the originator.
Responsibility cannot be accepted for alteration and/or deviation from this design without prior knowledge.
Copyright reserved. Simon Harvey Designs Ltd 2020
This drawing may only be used under licence for the client and location specified in the title block. It may not be copied or disclosed to any other third party without prior written consent.

It is the responsibility of the Client to check Legal Boundaries are correctly indicated and that relevant Party Wall Notices (usually served via a Surveyor) where required have been served to adjoining neighbours prior to any commencement of works. No responsibility will be held by Simon Harvey Designs Ltd for any failure in the above.



PART NORTH ELEVATION
AS EXISTING

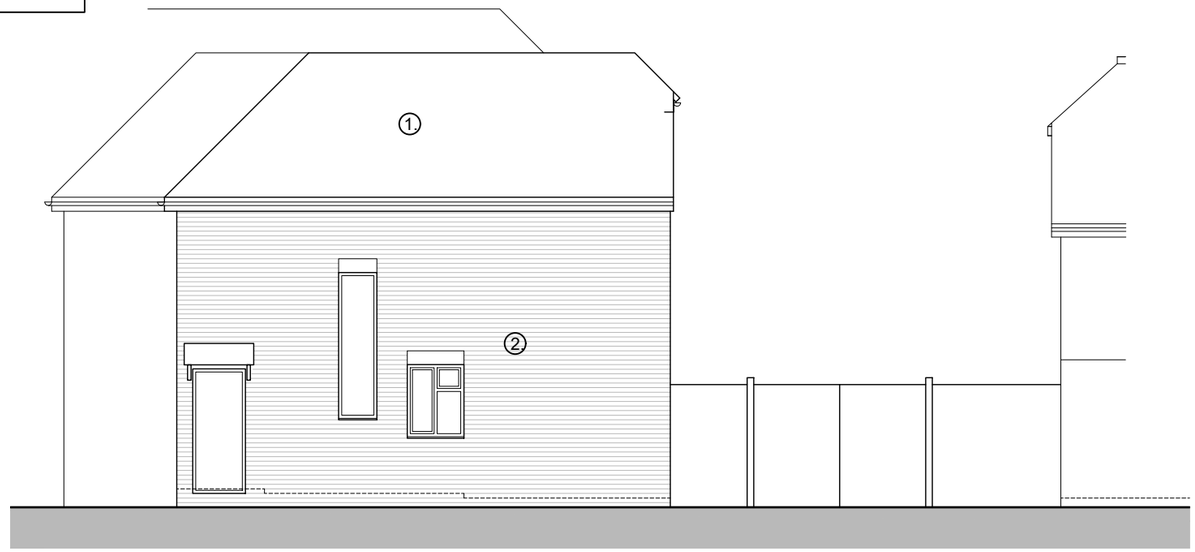


WEST ELEVATION
AS EXISTING



ANNEXE - NORTH ELEVATION
AS EXISTING



SOUTH ELEVATION
AS EXISTING

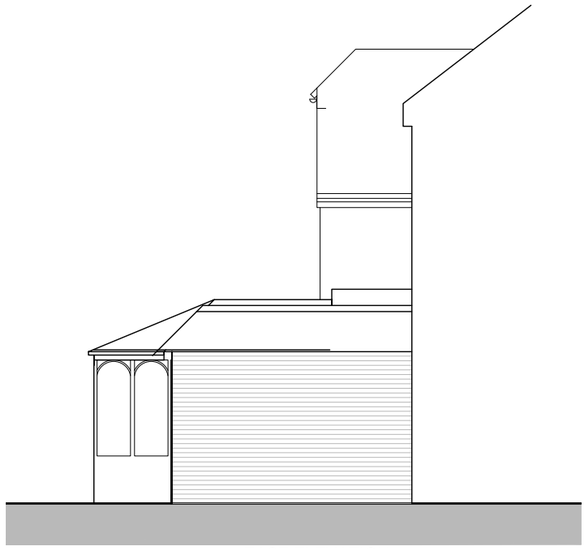

EAST ELEVATION
AS EXISTING

PLANNING

A - Issued for Planning Approval - 26.09.2023

Revision

SIMON HARVEY DESIGNS LTD

2 Greenfield Way,
Storrington,
West Sussex.
RH20 4PY

t: 07833 178649
e:office@simonharveydesigns.com

Client: Mr D. Tidey

Project: Three Cornered Platt

Address: Cowfold Road,
West Grinstead,
West Sussex,
RH13 8LY

Drawing Title: EXISTING G.A ELEVATIONS
MAIN HOUSE

Drawing Number: 27_303

Date: July 2023

Scale:1:100 @A3