



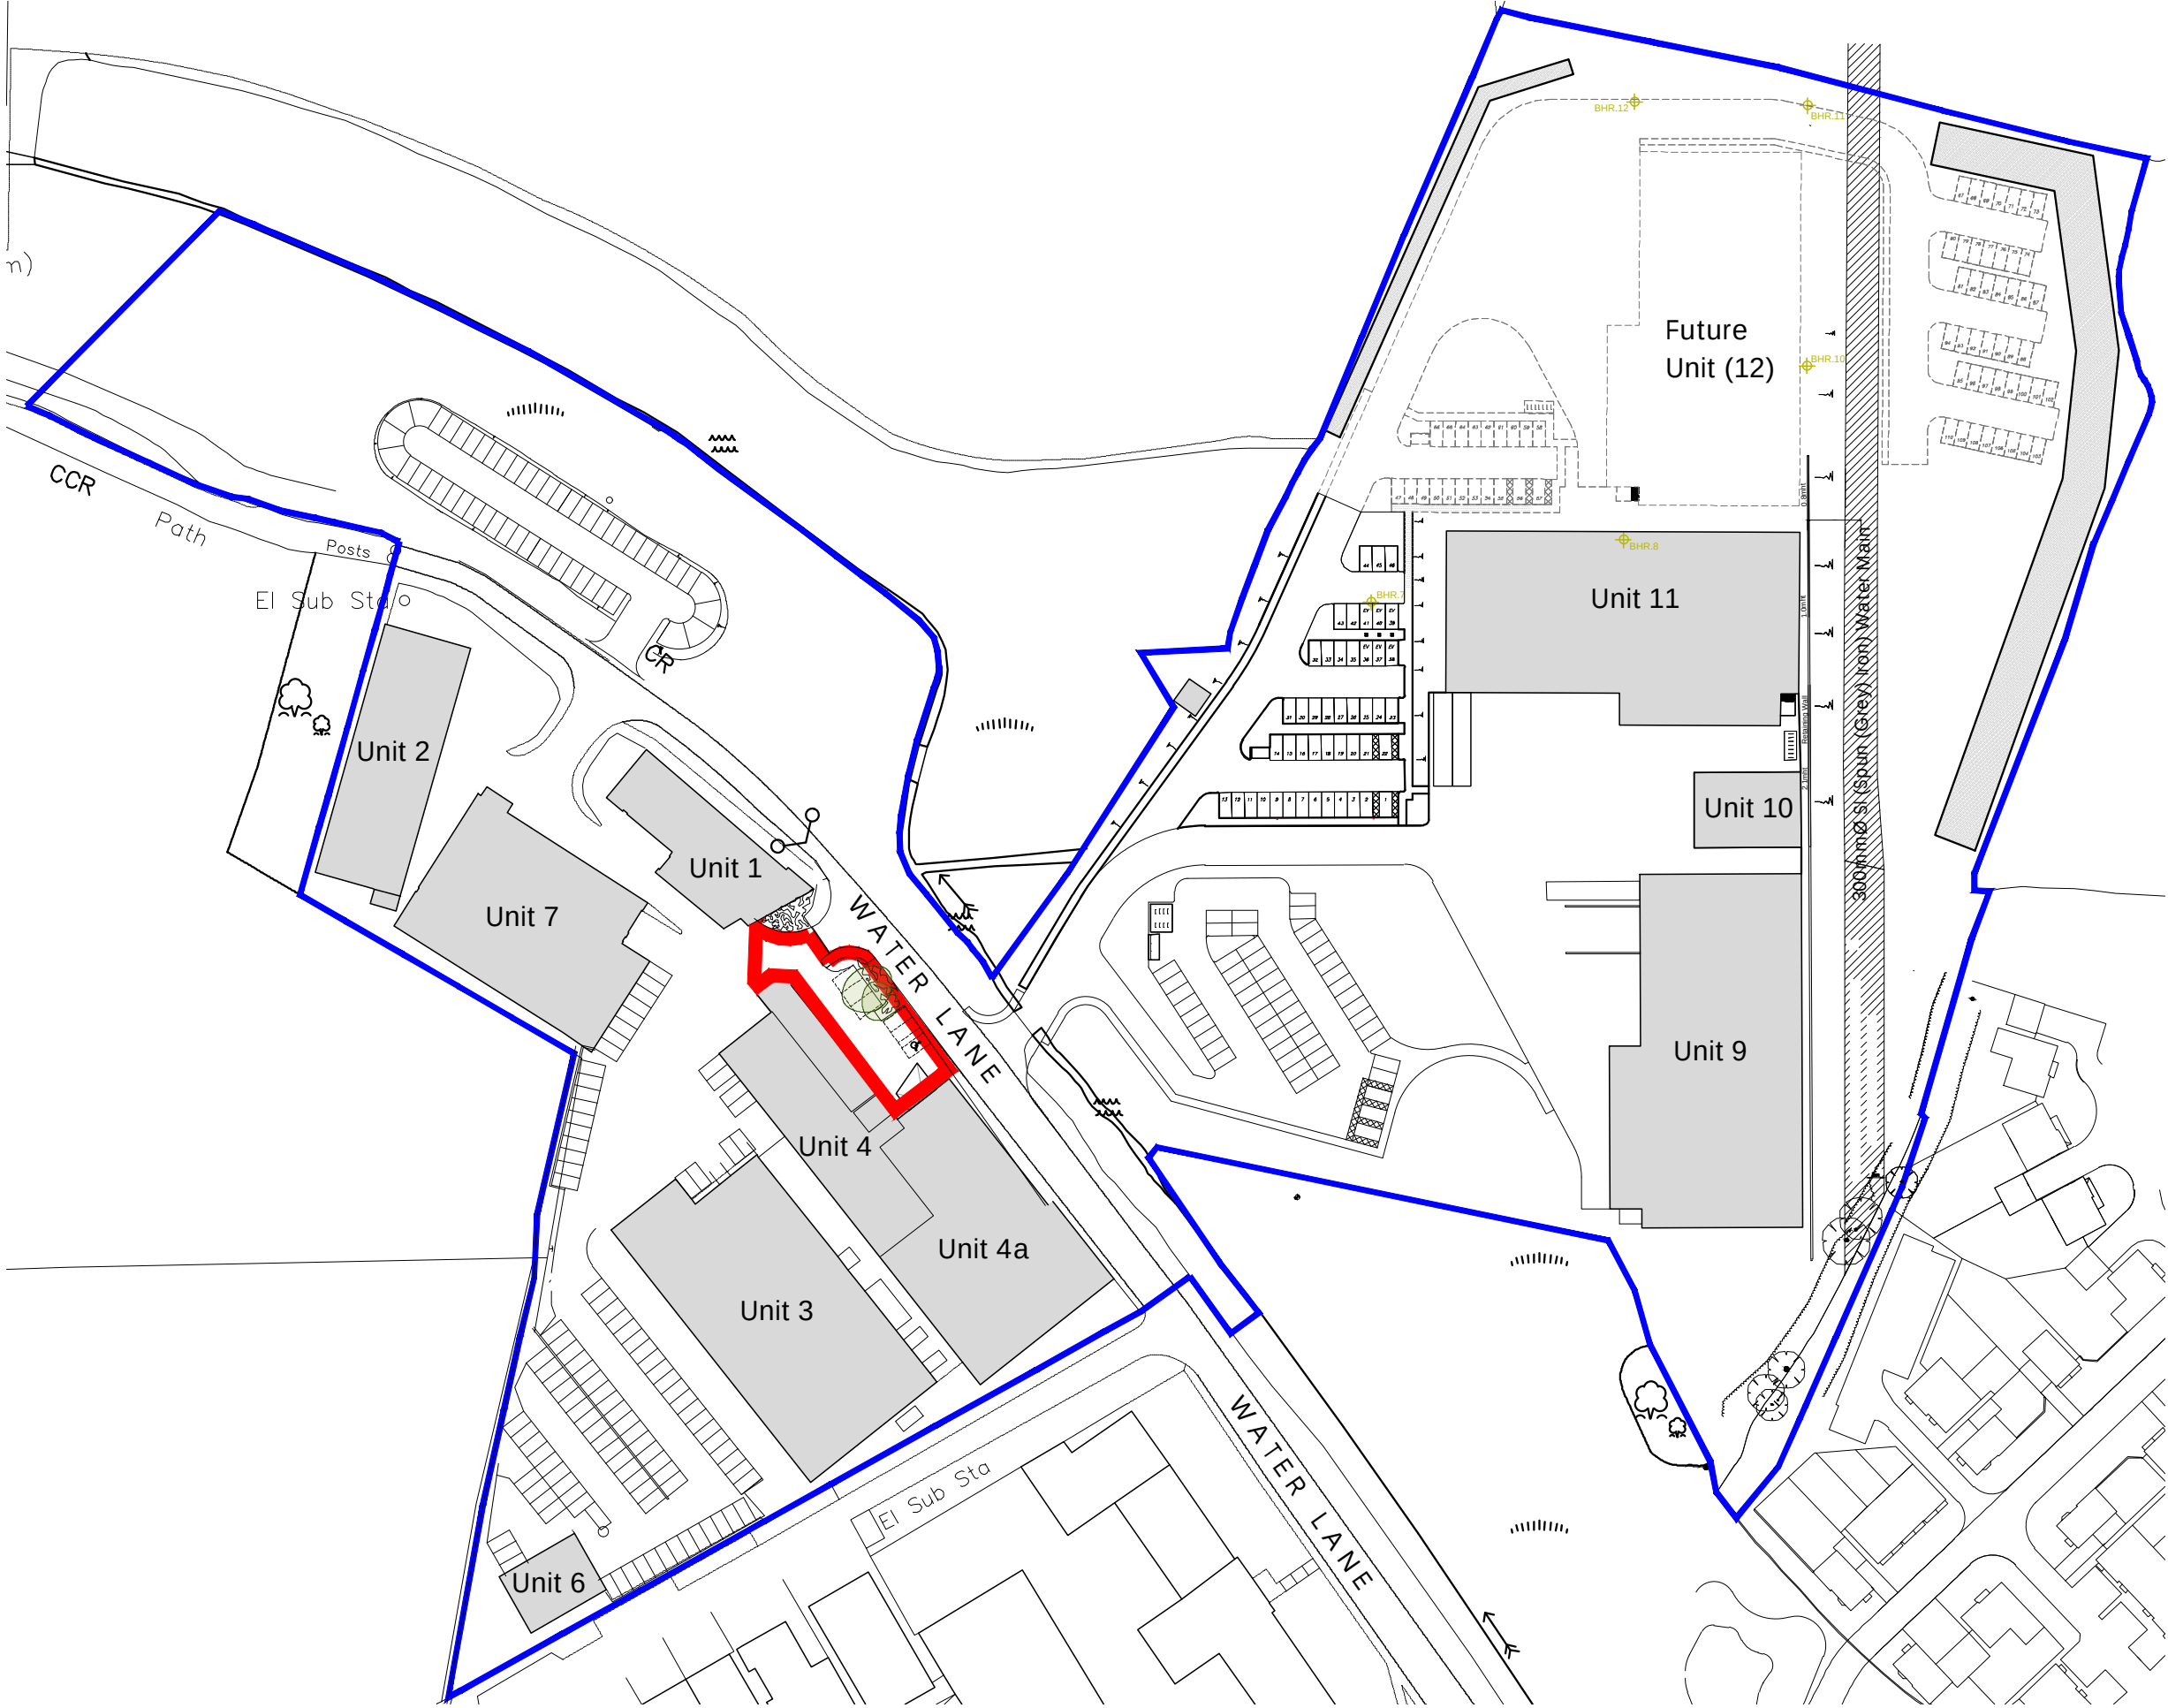

existing location plan
0m 12.5m 25m 62.5m 125m
Scale 1:1250

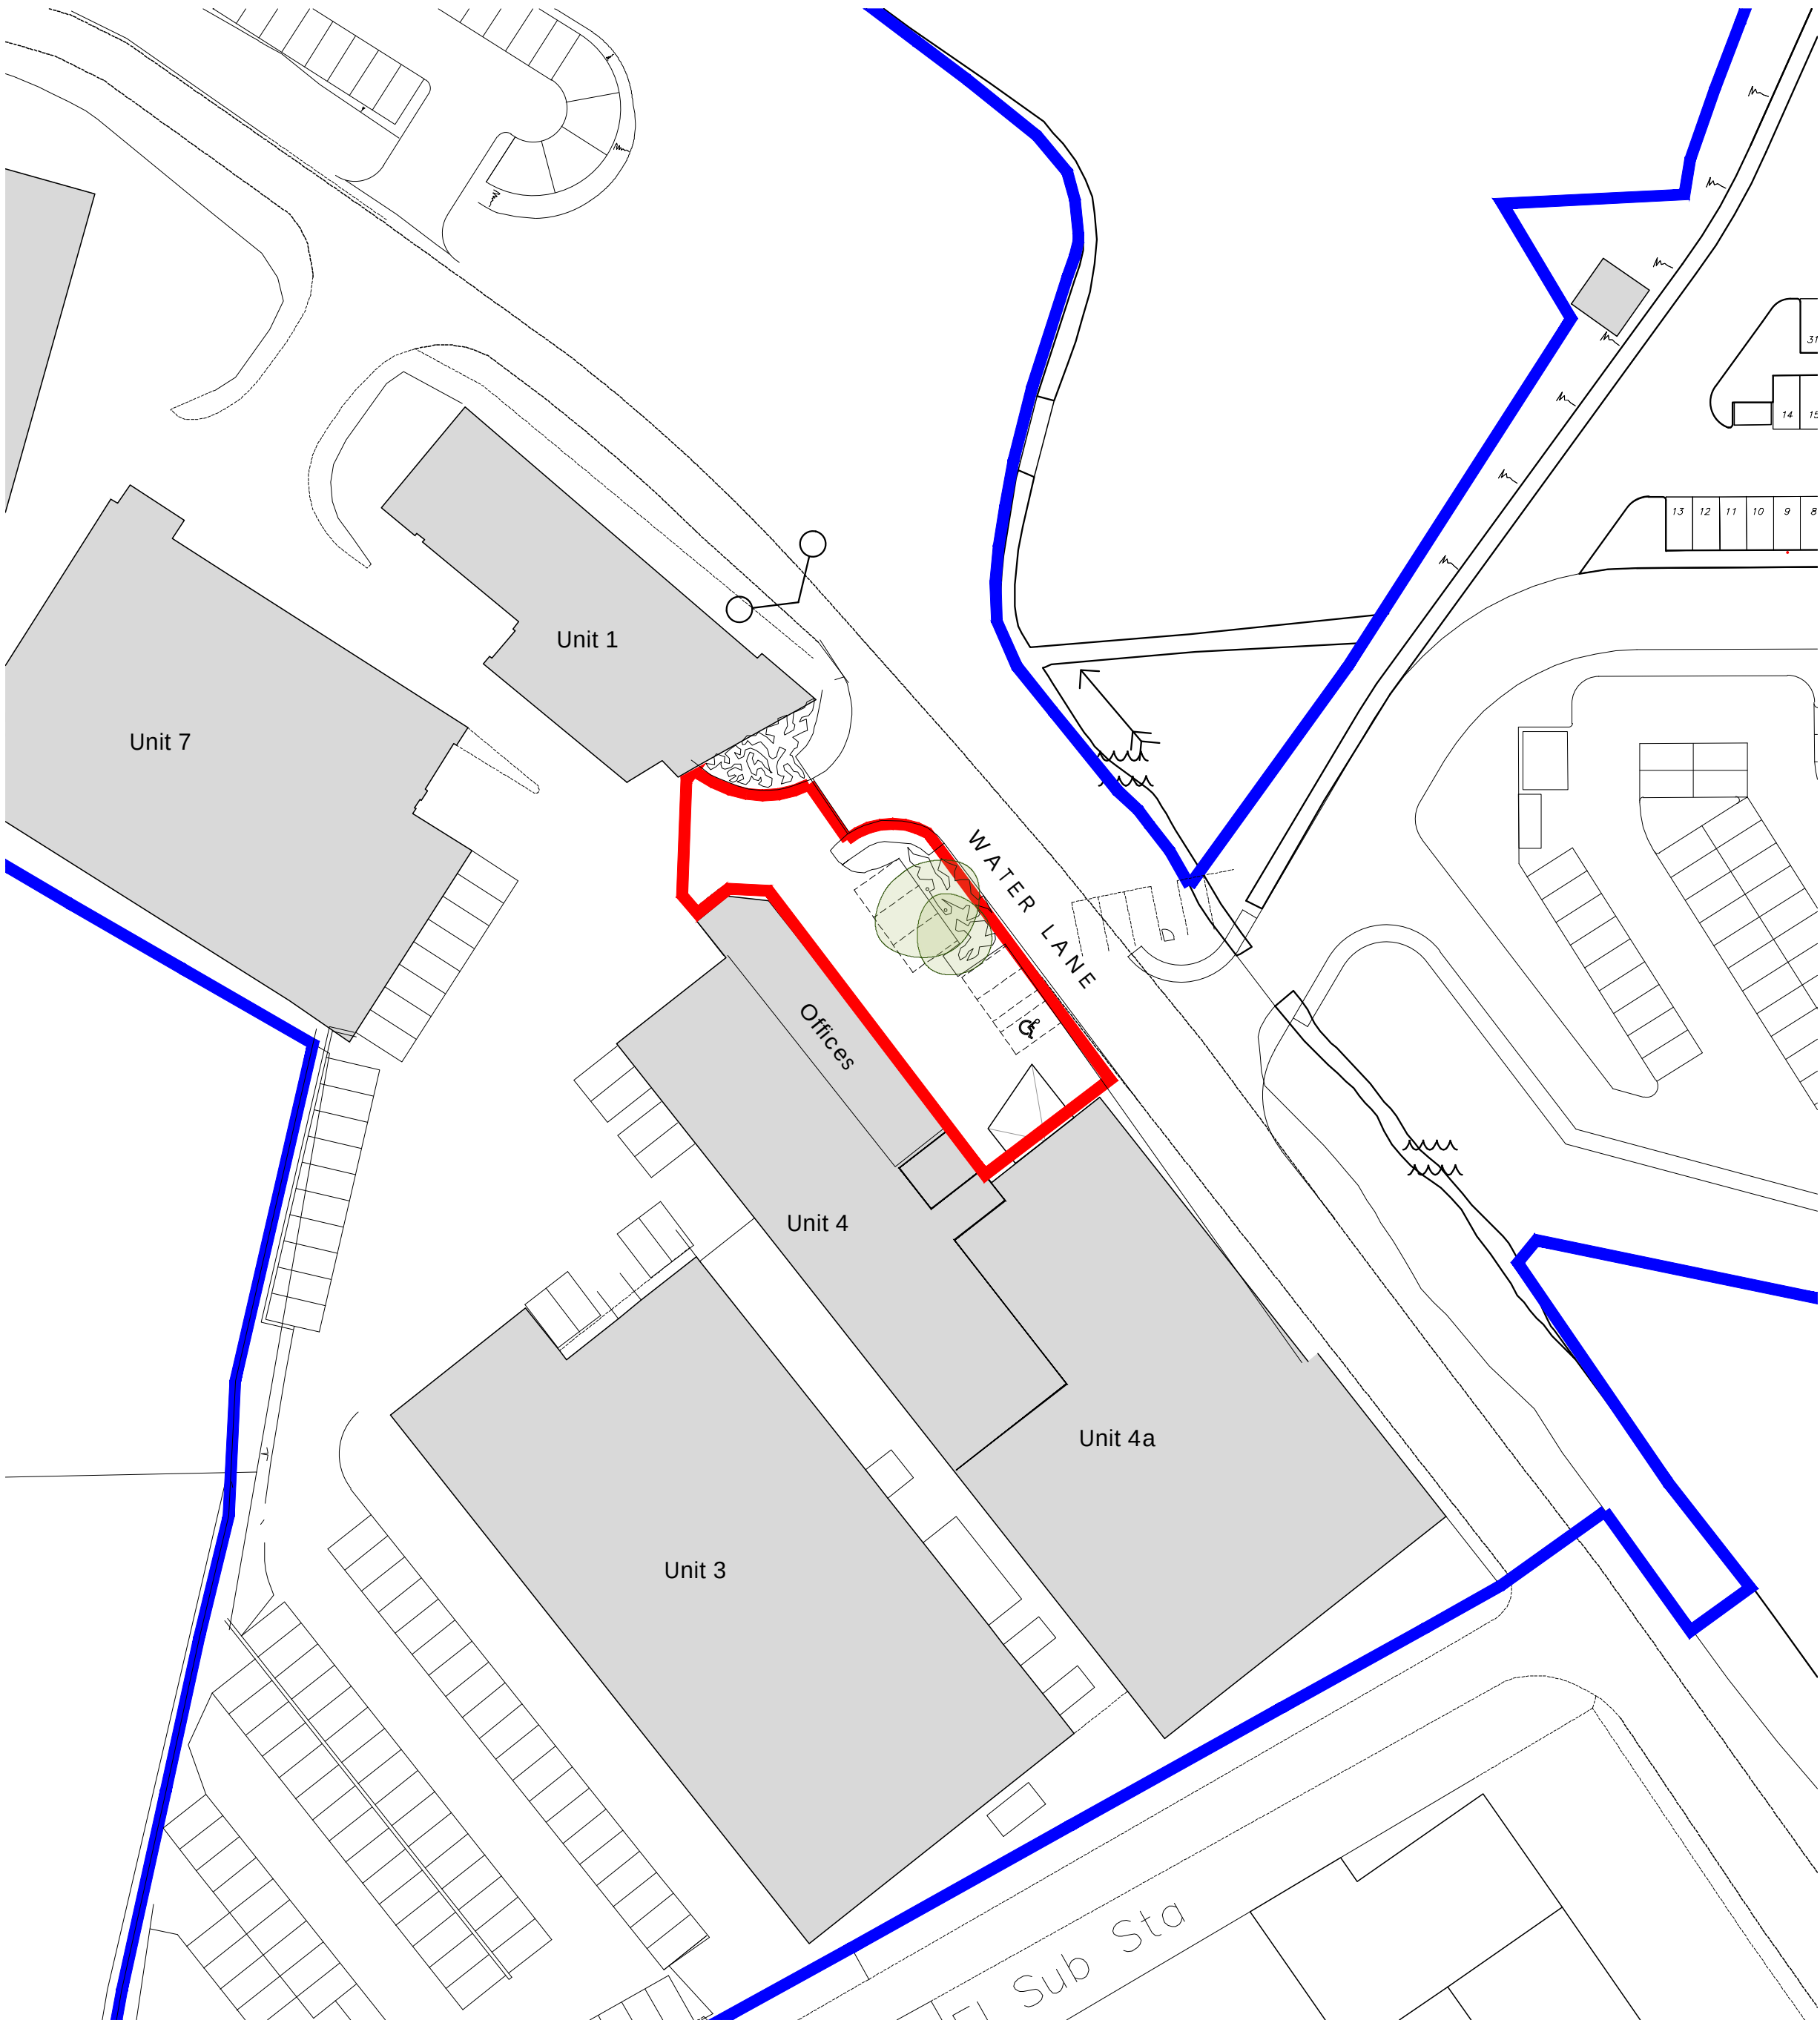

existing block plan
0m 5m 10m 25m 50m
Scale 1:500

planning issue

project
Proposed New Entrance to Unit 4,
Water Lane, Storrington for Tesla
Engineering Ltd. RH20 3EA

title
Existing Site Location & Block Plan

scale of 1:1250 & 1:500	date March 26'	drawn C.Coulthard
job number E2057	drawing number 01	revision a