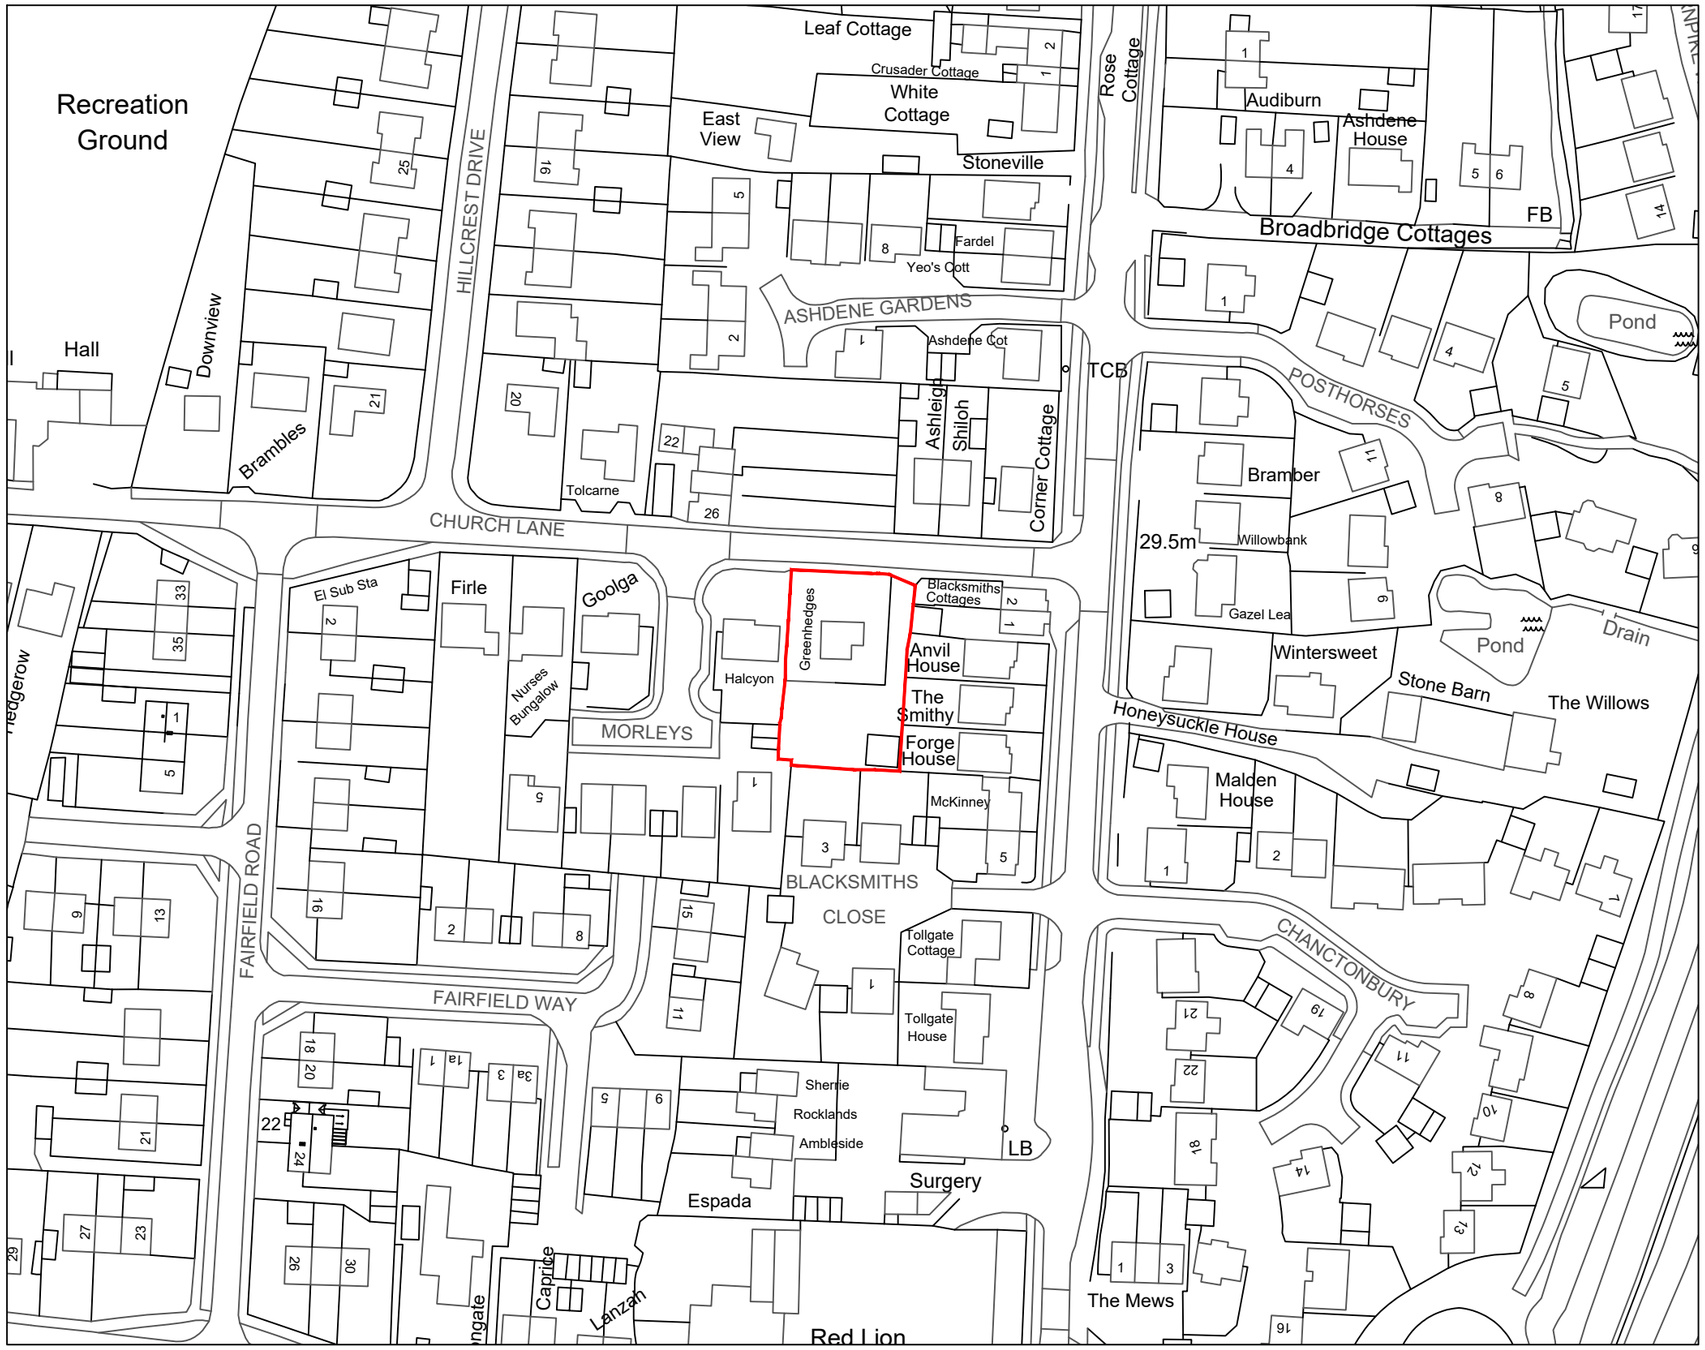


Existing Location Plan (Scale 1:1250)

Scale Bar (1:1250)

Revision:	
address	Green Hedges, Church Lane, Ashington, West Sussex
project	Proposed construction of 4no. terrace/ end of terrace dwellings
title	Existing Location Plan
scale	As noted @A3
date	Oct 2022
dwg no.	2022.358.01BC
revision	

DOWNSVIEW ASSOCIATES Chartered Surveyors

Little Acorns
Hampers Lane
Storrington
West Sussex
RH20 3HZ

Tel: 01903 746367
Mob: *07525 844965*

Email:
mail@downsview-surveyors.co.uk

RICS