



Key


- 1 Sunken living space
- 2 Level access to garage with no dig driveway construction. Garage corner within RPA to have piled foundation.
- 3 Masonry retaining wall with native hedgerow screening

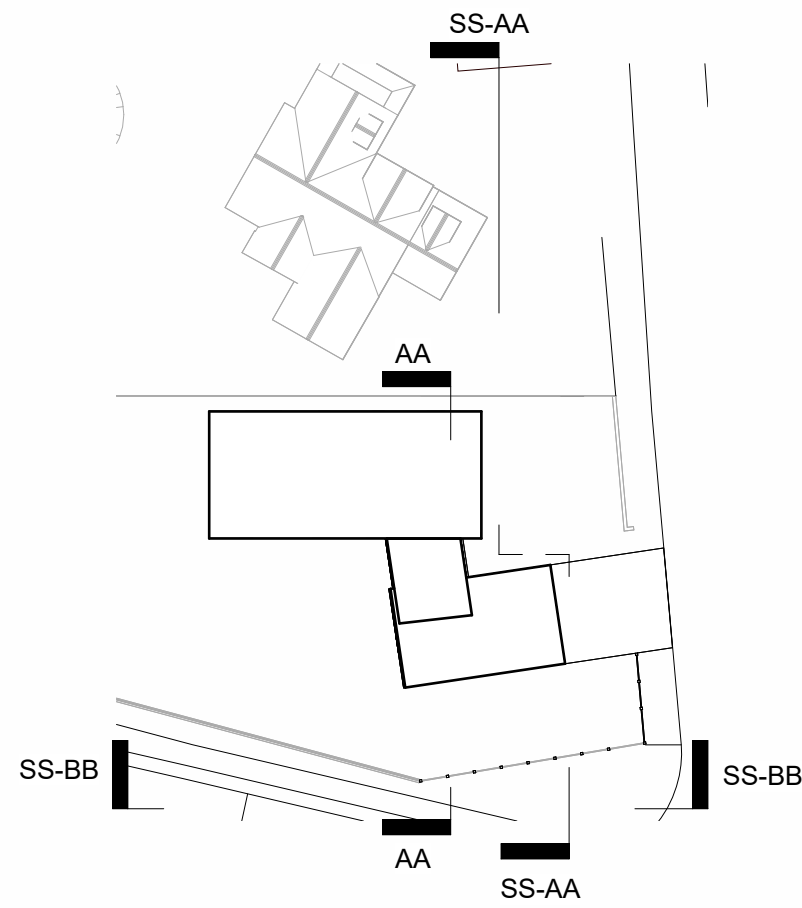

Section AA
1:100

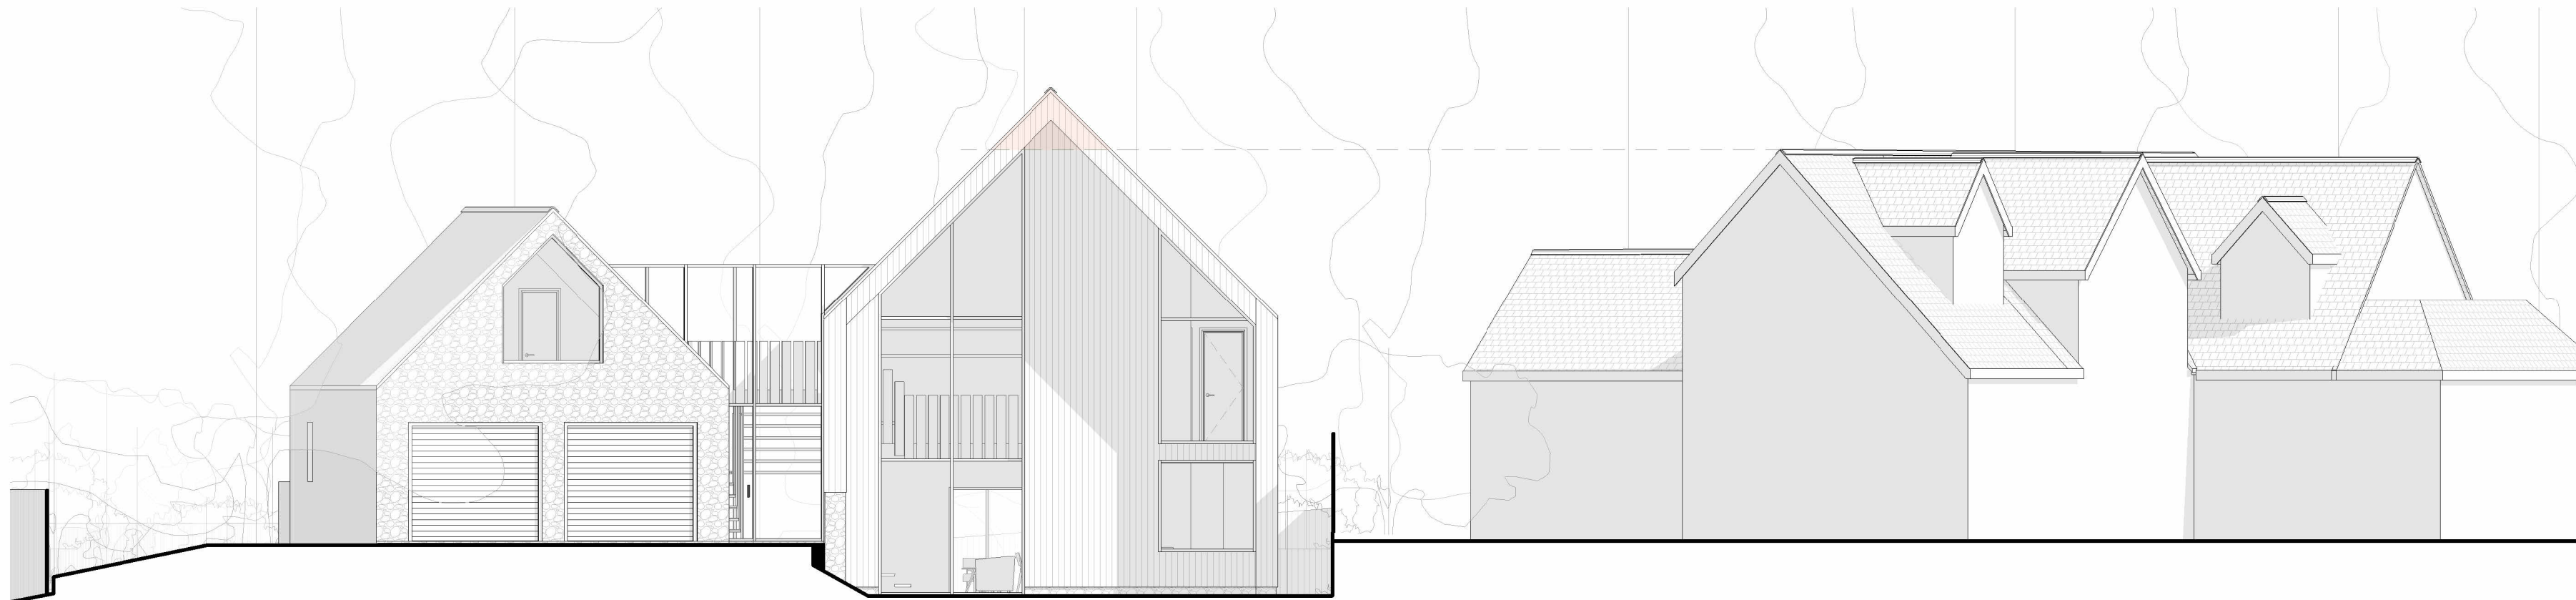

Street Section AA Byne Close
1:100

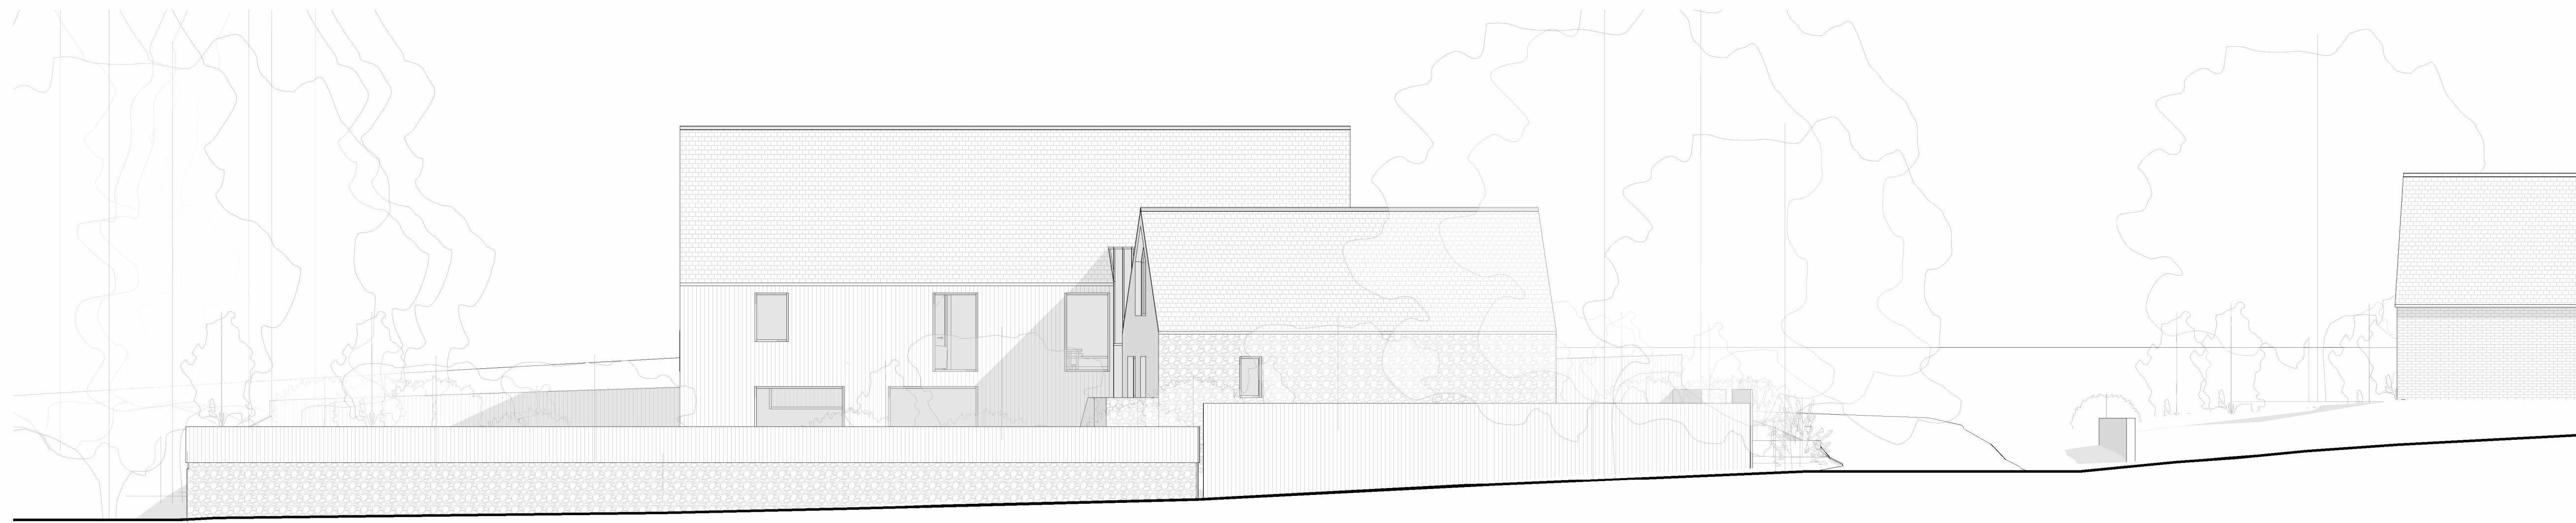

Street Section BB Manleys Hill
1:100