NOTES:
For sign location see drawing 4690-C-002 (located opposite unit 3)
Foundation size to be confirmed by sign supplier
Sign to be internally illuminated

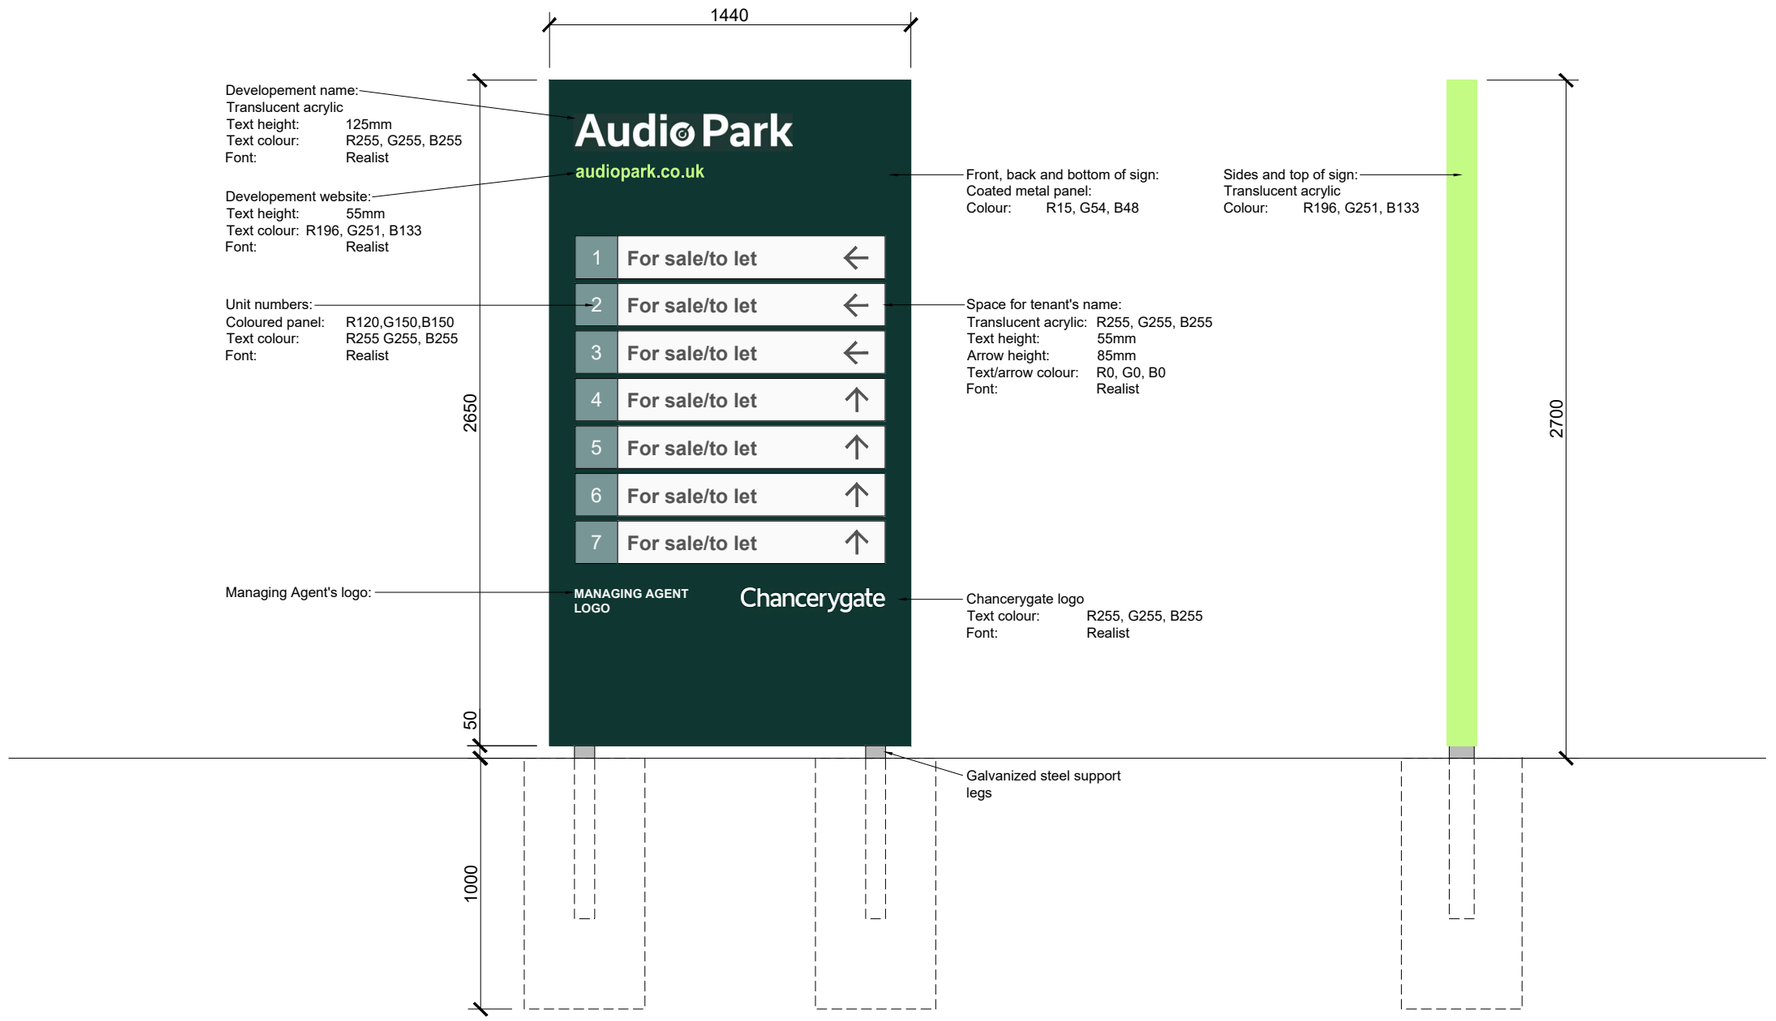

PROPOSED SIGN
FRONT ELEVATION

PROPOSED SIGN
SIDE ELEVATION

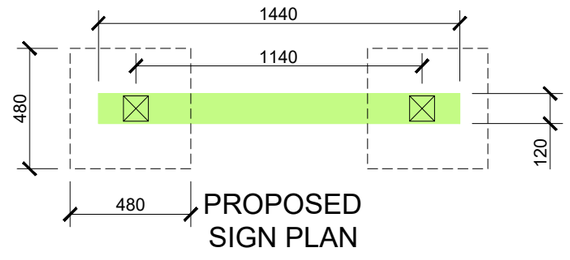

PROPOSED
SIGN PLAN

C: 02/05/25
Chancerygate logo updated
Sides logo and occupier panels amended to translucent acrylic
Lighting amended to internal

B: 30/04/25
Sign redesigned to suit new Chancerygate branding

A: 17/10/24
Development name changed

Harmonix

Chancerygate
PLANNING

Revisions

Job Title
E/B2/B8 DEVELOPMENT

Location
AUDIO PARK, SOUTHWATER,
HORSHAM RH13 7YT

Drawing Title
ESTATE SIGN

Date 16/10/23 Drawn

Scale 1:25 @ A3 Checked

ALL DIMENSIONS TO BE CHECKED ON SITE. DO NOT SCALE
COPYRIGHT & INTELLECTUAL PROPERTY RIGHTS REMAIN WITH LANGLEY HALL ASSOCIATES LTD

LHA
Royal Station Court, Twyford
Reading, Berkshire, RG10 9NF
Tel: 0118 932 0980
e-mail: architecture@langley-hall.co.uk

Dwg no. 4690-PL-010 Revision C