



PROPOSED FRONT ELEVATION (South)



PROPOSED SIDE ELEVATION (East)

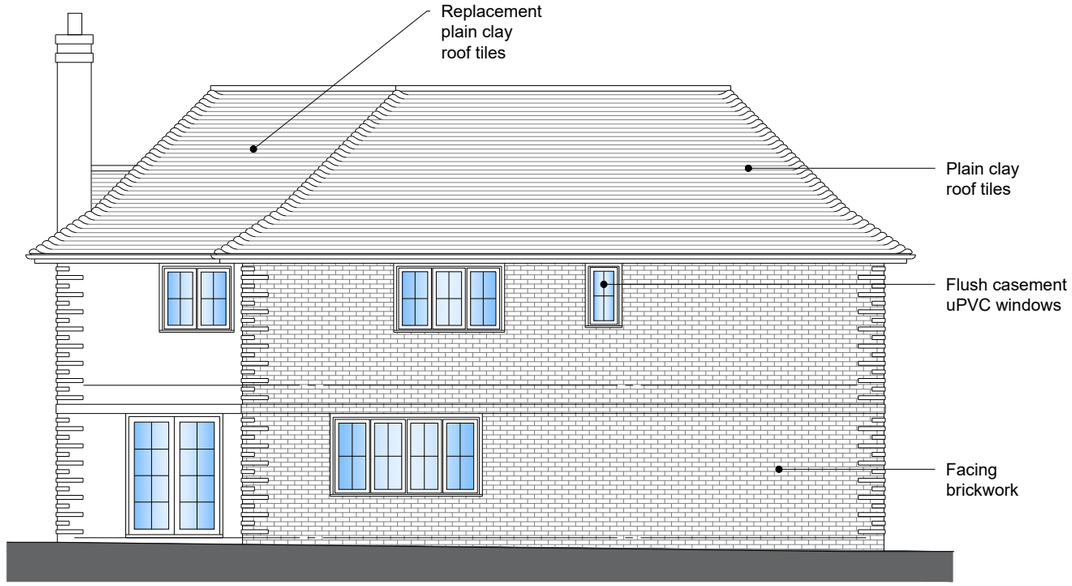

PROPOSED REAR ELEVATION (North)

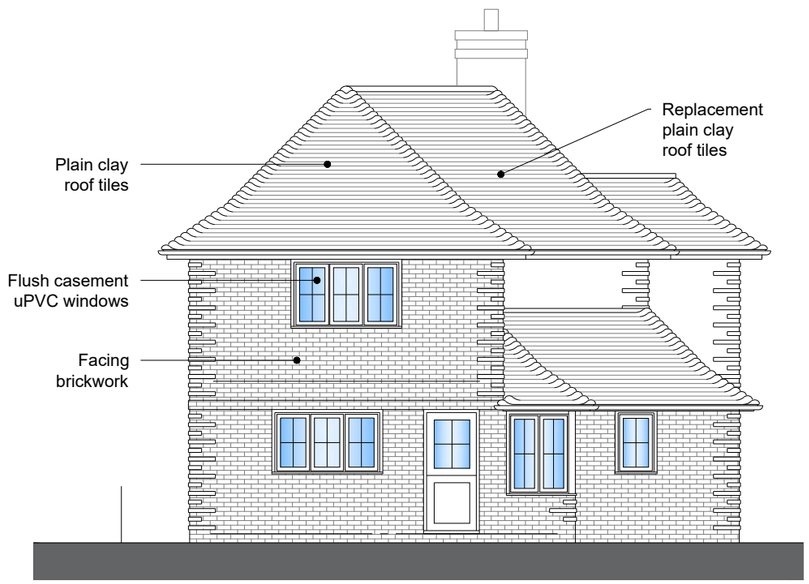

PROPOSED SIDE ELEVATION (West)

0m 1m 2.5m 5m

Scale 1:100

mark alford design architecture
Heatherlands Bracken Lane Storrington West Sussex RH20 3HS
T: 01903 740033 E: office@markalforddesign.com

client: GREENHURST LLP

project title: THE GATE HOUSE, THAKEHAM
PROPOSED ALTERATIONS

drawing title: PROPOSED ELEVATIONS

drawn by: MSA date: OCT 24 scale: 1:100 @ A3

issue status: FOR PLANNING APPROVAL

drawing number: **24538 / P103** revision:

This drawing may not be used or reproduced without written consent. Copyright reserved
No dimensions to be scaled from this drawing except for Planning purposes.