
0 10m 20m 30m 40m 50m

SCALE 1:1250 @ A4

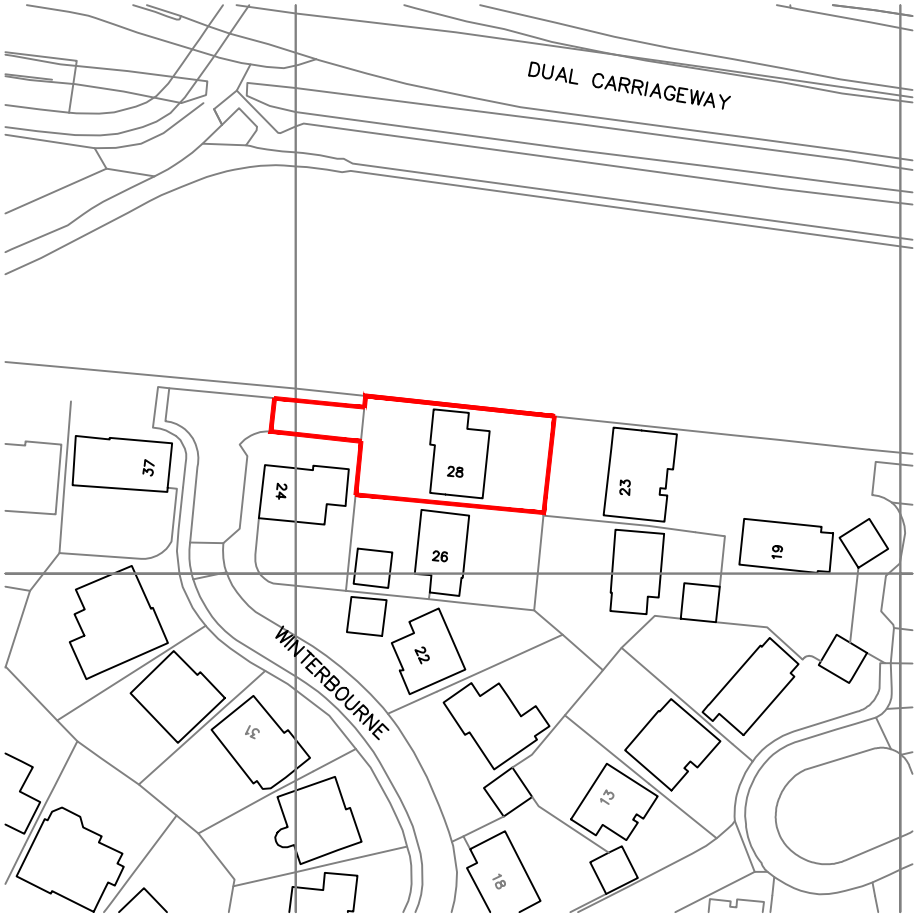

Crown Copyright and database rights 2024. OS AC0000814278 National Map Centre. Purchased 23/08/2024 1 year licence.

REV.A – RED LINE MOD. 17/09/24

FOR: MR & MRS DAWSON		
SITE: 28 WINTERBOURNE, HORSHAM, WEST SUSSEX. RH12 5JW		
TITLE: PROPOSED EXTENSION LOCATION PLAN		
SCALE: 1:1250	DRAWN: AH 08/24	DRAWING NO.: 01L REV A