



Churchyard

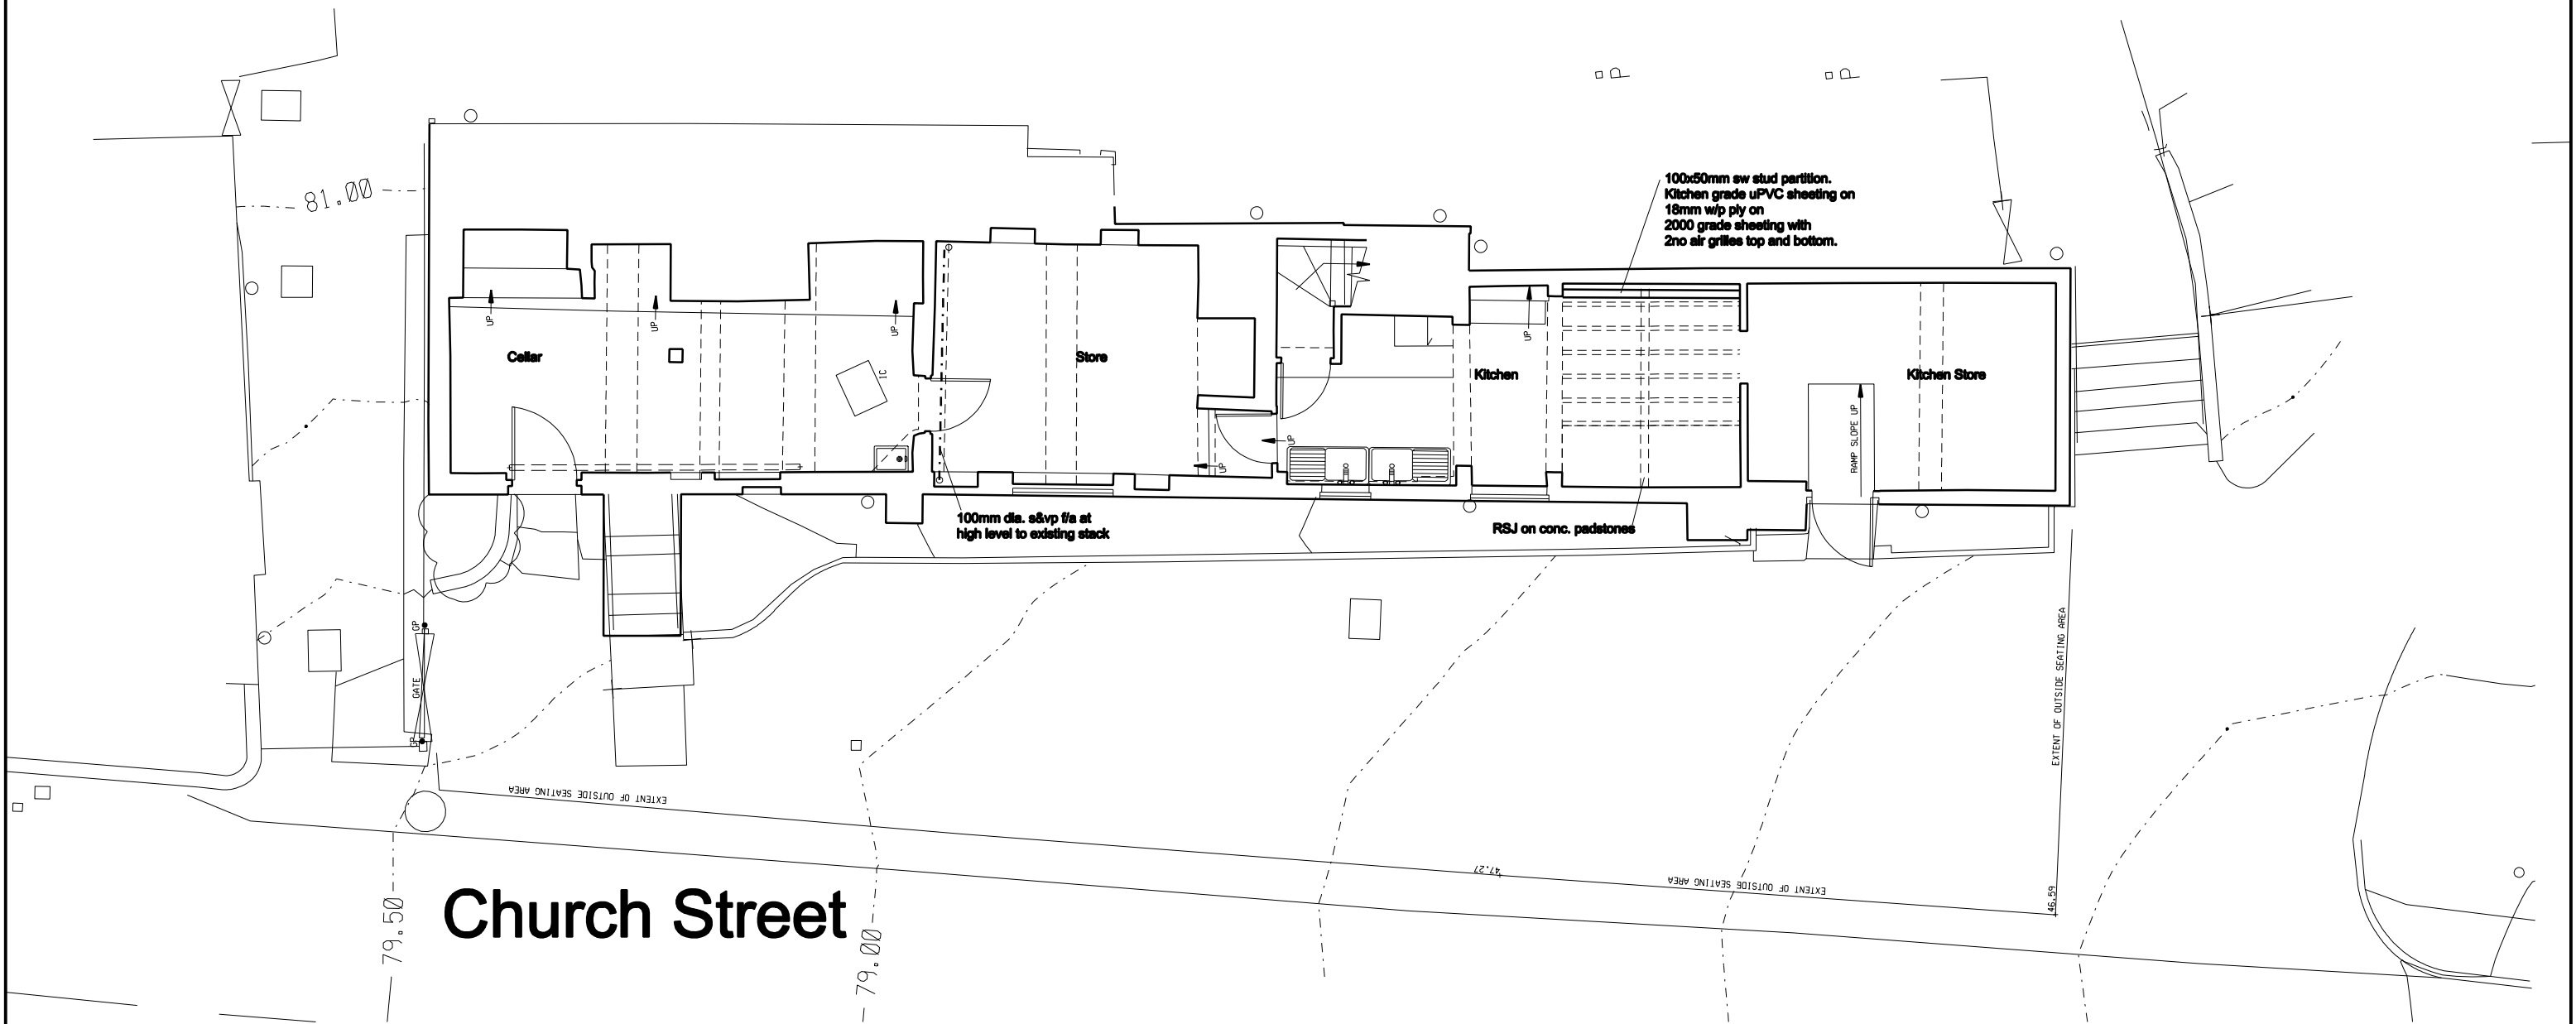

Church Street

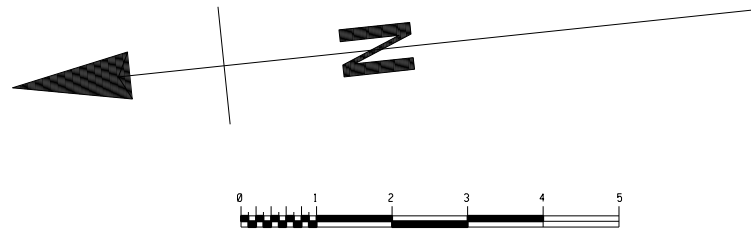

|   |   |                            |     |   |
|---|---|----------------------------|-----|---|
| <div>All dimensions to be checked on site before work commences.<br/>Figured dimensions to be taken in preference to scaled dimensions.<br/>If in doubt please ask.<br/>Copyright reserved.</div> | Client                                                                                             | Title                      |     | <div>HHB</div> <div>C Consultants</div> <div>Architecture ♦ Project Management<br/>Interior Design ♦ Space Planning<br/>Landscape Design</div> <div>3 Charlton Park, Wantage, Oxfordshire OX12 8HH, UK.<br/>T: +44(0)7761 887751 (UK) ♦ +233(0)502 079971 (Ghana)<br/>E: graham.barnes@hhbconsultants.co.uk</div> |
|   | David Cooper Racing Ltd                                                                            | Cellar Plan<br>As Proposed |     |   |
|   | Scale                                                                                              | Job No                     |     |   |
|   | 1:100@A3                                                                                           | 26001                      |     |   |
| Date   | Project                                                                                            | Drawing No                 | Rev |   |
| July 2026   |   | 100                        |     |   |
| Drawn   | Alterations & Refurbishment of<br>The King's Head<br>Church Street<br>Rudgwick, W.Sussex RH12 3EB. |                            |     |   |