



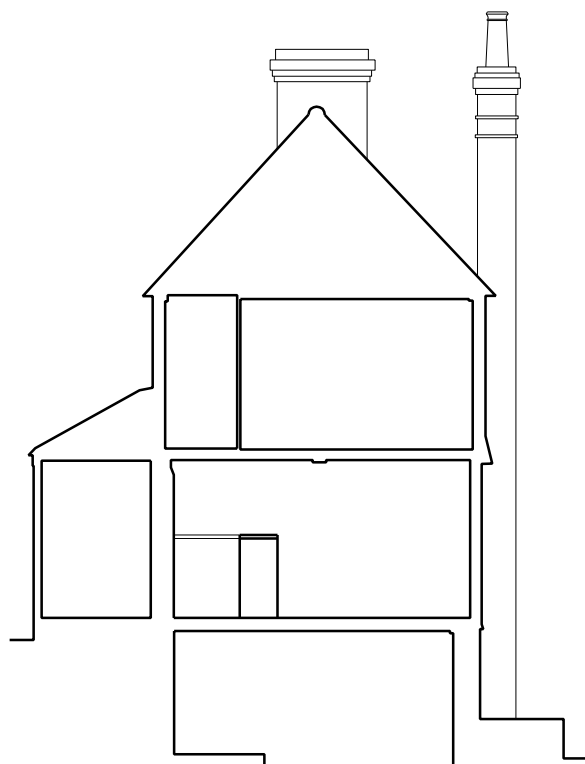

Section B-B

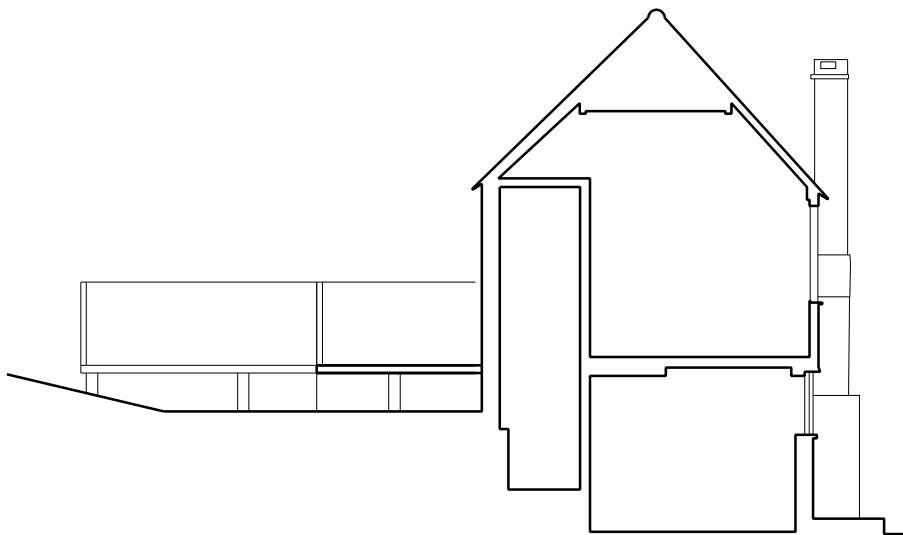

Section C-C



All dimensions to be checked on site before work commences. Figured dimensions to be taken in preference to scaled dimensions. If in doubt please ask. Copyright reserved.	Client	Title		HHB C Consultants Architecture ♦ Project Management Interior Design ♦ Space Planning Landscape Design 3 Charlton Park, Wantage, Oxfordshire OX12 8HH, UK. T: +44(0)7761 887751 (UK) ♦ +233(0)502 079971 (Ghana) E: graham.barnes@hhbconsultants.co.uk
	David Cooper Racing Ltd	Sections B-B, C-C As Proposed		
	Project	Job No 26001		
	Alterations & Refurbishment of The King's Head Church Street Rudgwick, W.Sussex RH12 3EB.	Drawing No 111	Rev	
Scale 1:100@A3				
Date July 2026				
Drawn				