

D01 - SCALE 1:5

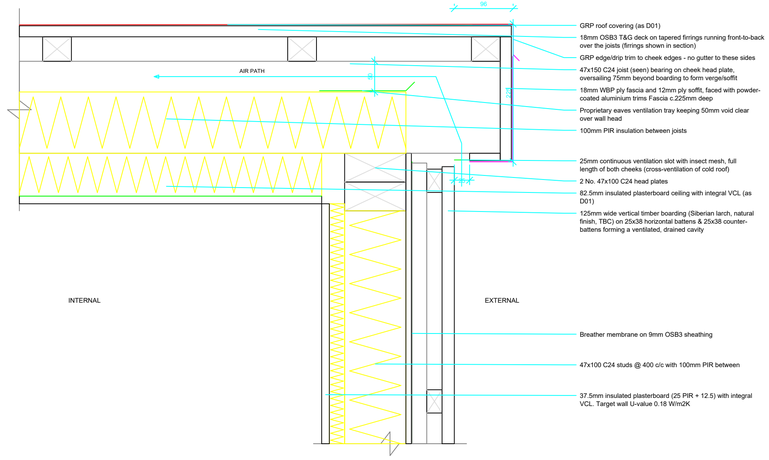

D02 - SCALE 1:5

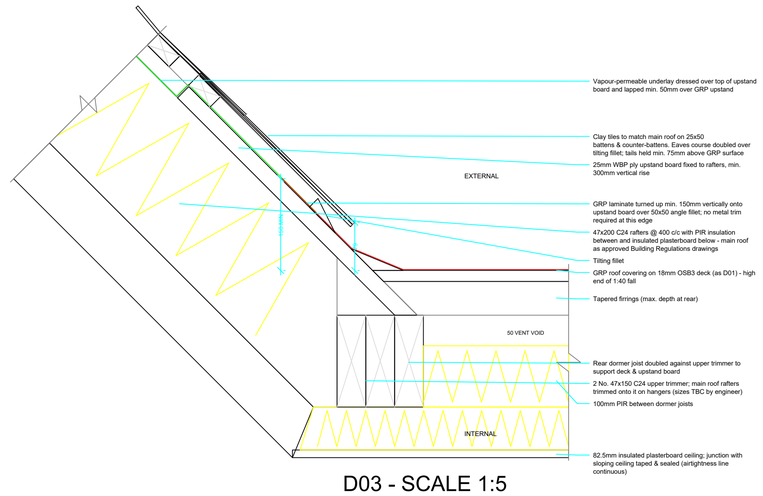

D03 - SCALE 1:5

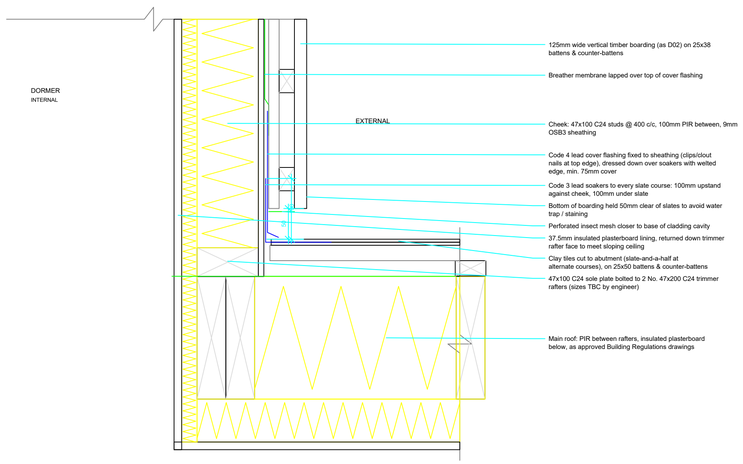

D04 - SCALE 1:5

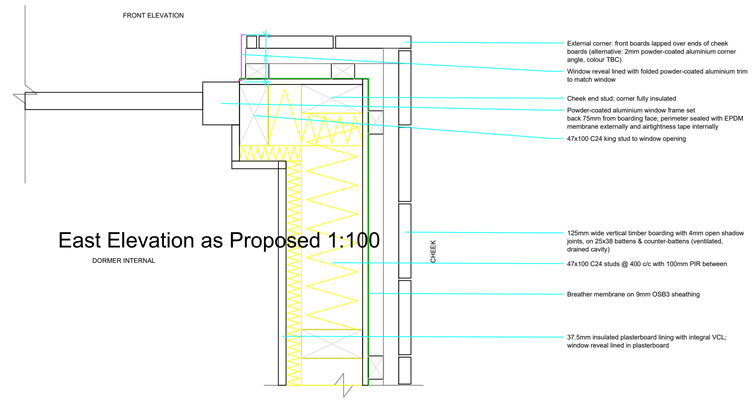

East Elevation as Proposed 1:100

DORMER INTERNAL

D05 - SCALE 1:5

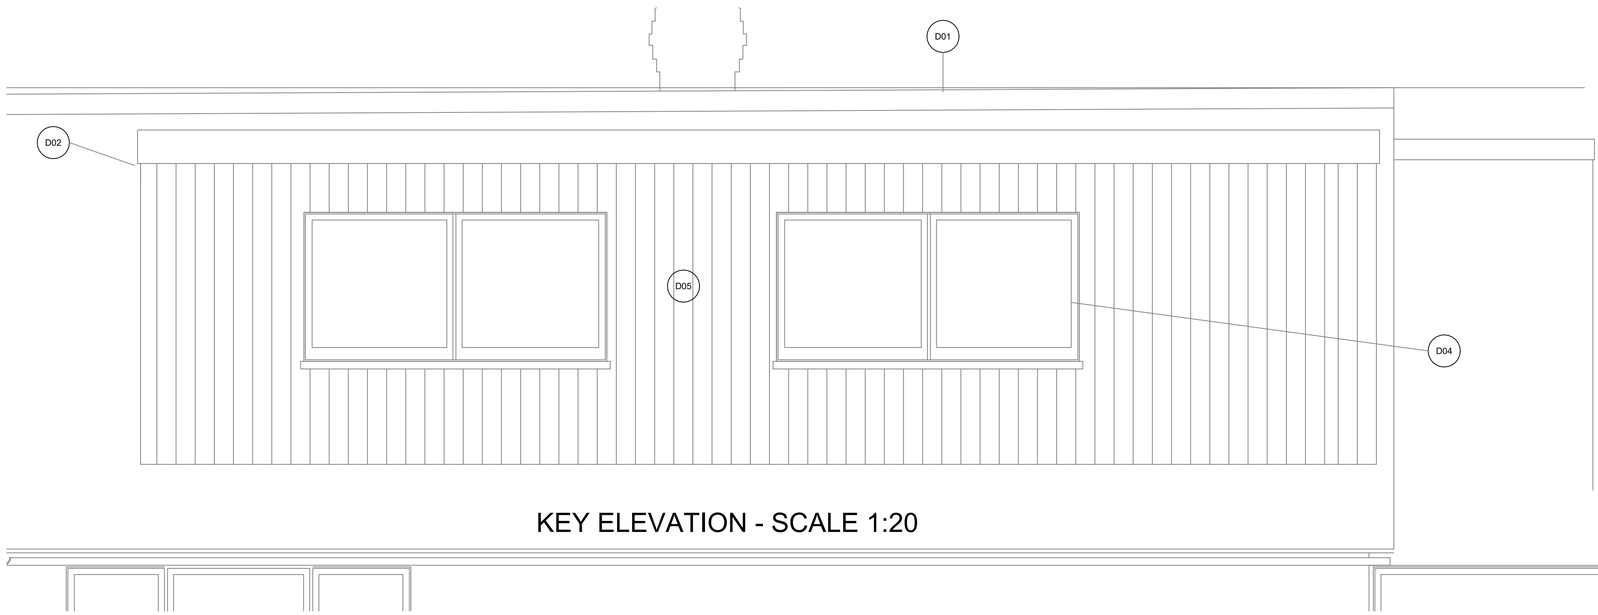

KEY ELEVATION - SCALE 1:20

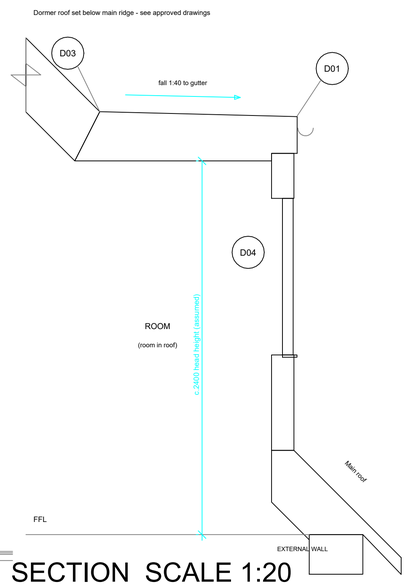

SECTION SCALE 1:20

0m 0.1m 0.2m 0.3m 0.4m 0.5m 0.6m 0.7m 0.8m 0.9m 1m

scale - 1:5

0m 0.5m 1.0m

scale - 1:20

CLIENT
FALLOWS

JOB TITLE
IVY COTTAGE BILLINGSHURST
WEST SUSSEX RH14 9BS

DRAWING TITLE
1 :20 AND 1:5 ROOF DETAILS

PROJECT STAGE

DRAWING STATUS

DATE 24/10/2026

SCALE 1:20 1:5

DRAWING NO. DETAIL 01

REVISION