


FIRST FLOOR 1:20

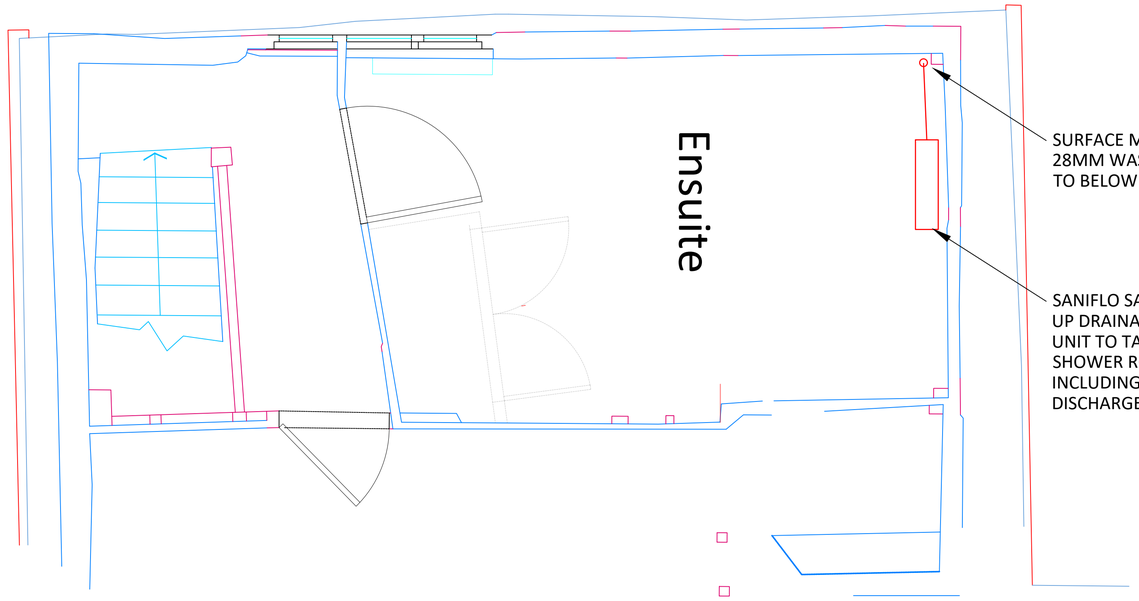


GROUND FLOOR 1:20

0m 0.5m 1.0m

scale - 1:20

CLIENT
FALLOWS

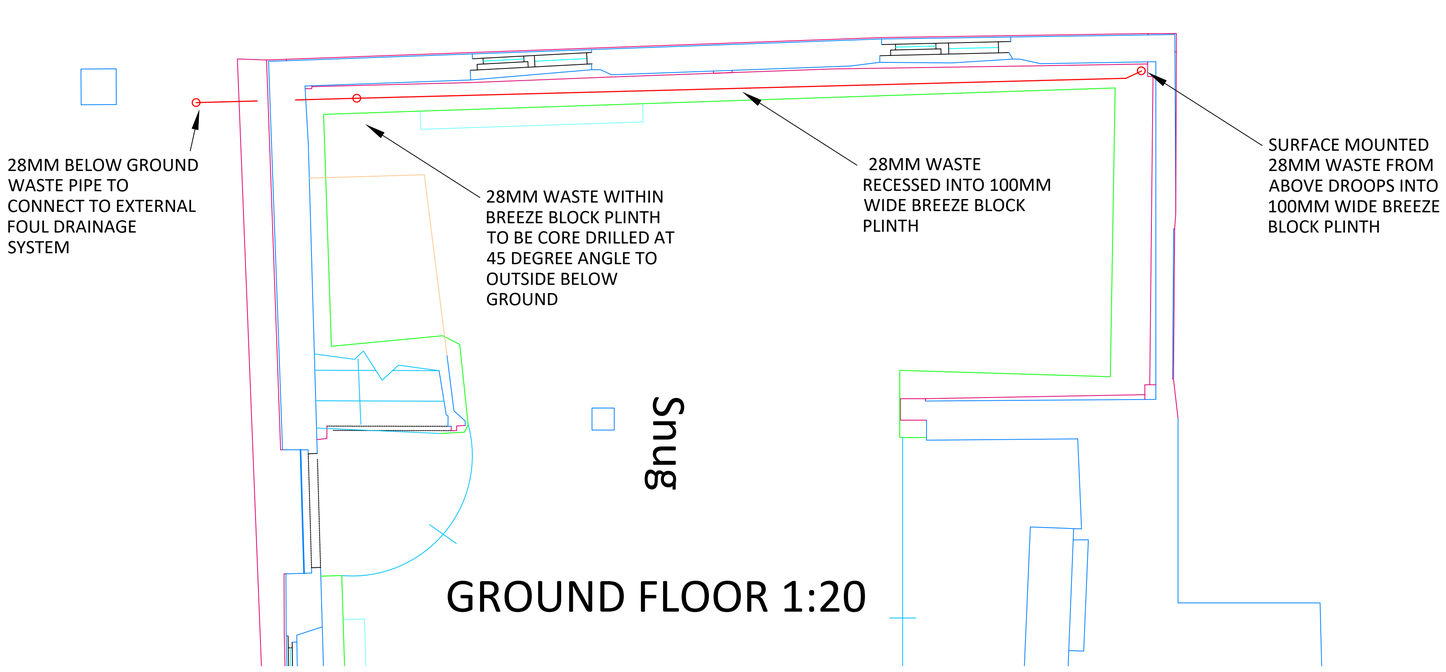JOB TITLE
IVY COTTAGE BILLINGSHURST
WEST SUSSEX RH14 9BS

DRAWING TITLE
1 :20 DRAINAGE DETAILS

PROJECT STAGE

DRAWING STATUS

DATE
24/10/2026

SCALE
1:20 1:5

DRAWING NO.
DETAIL 01

REVISION