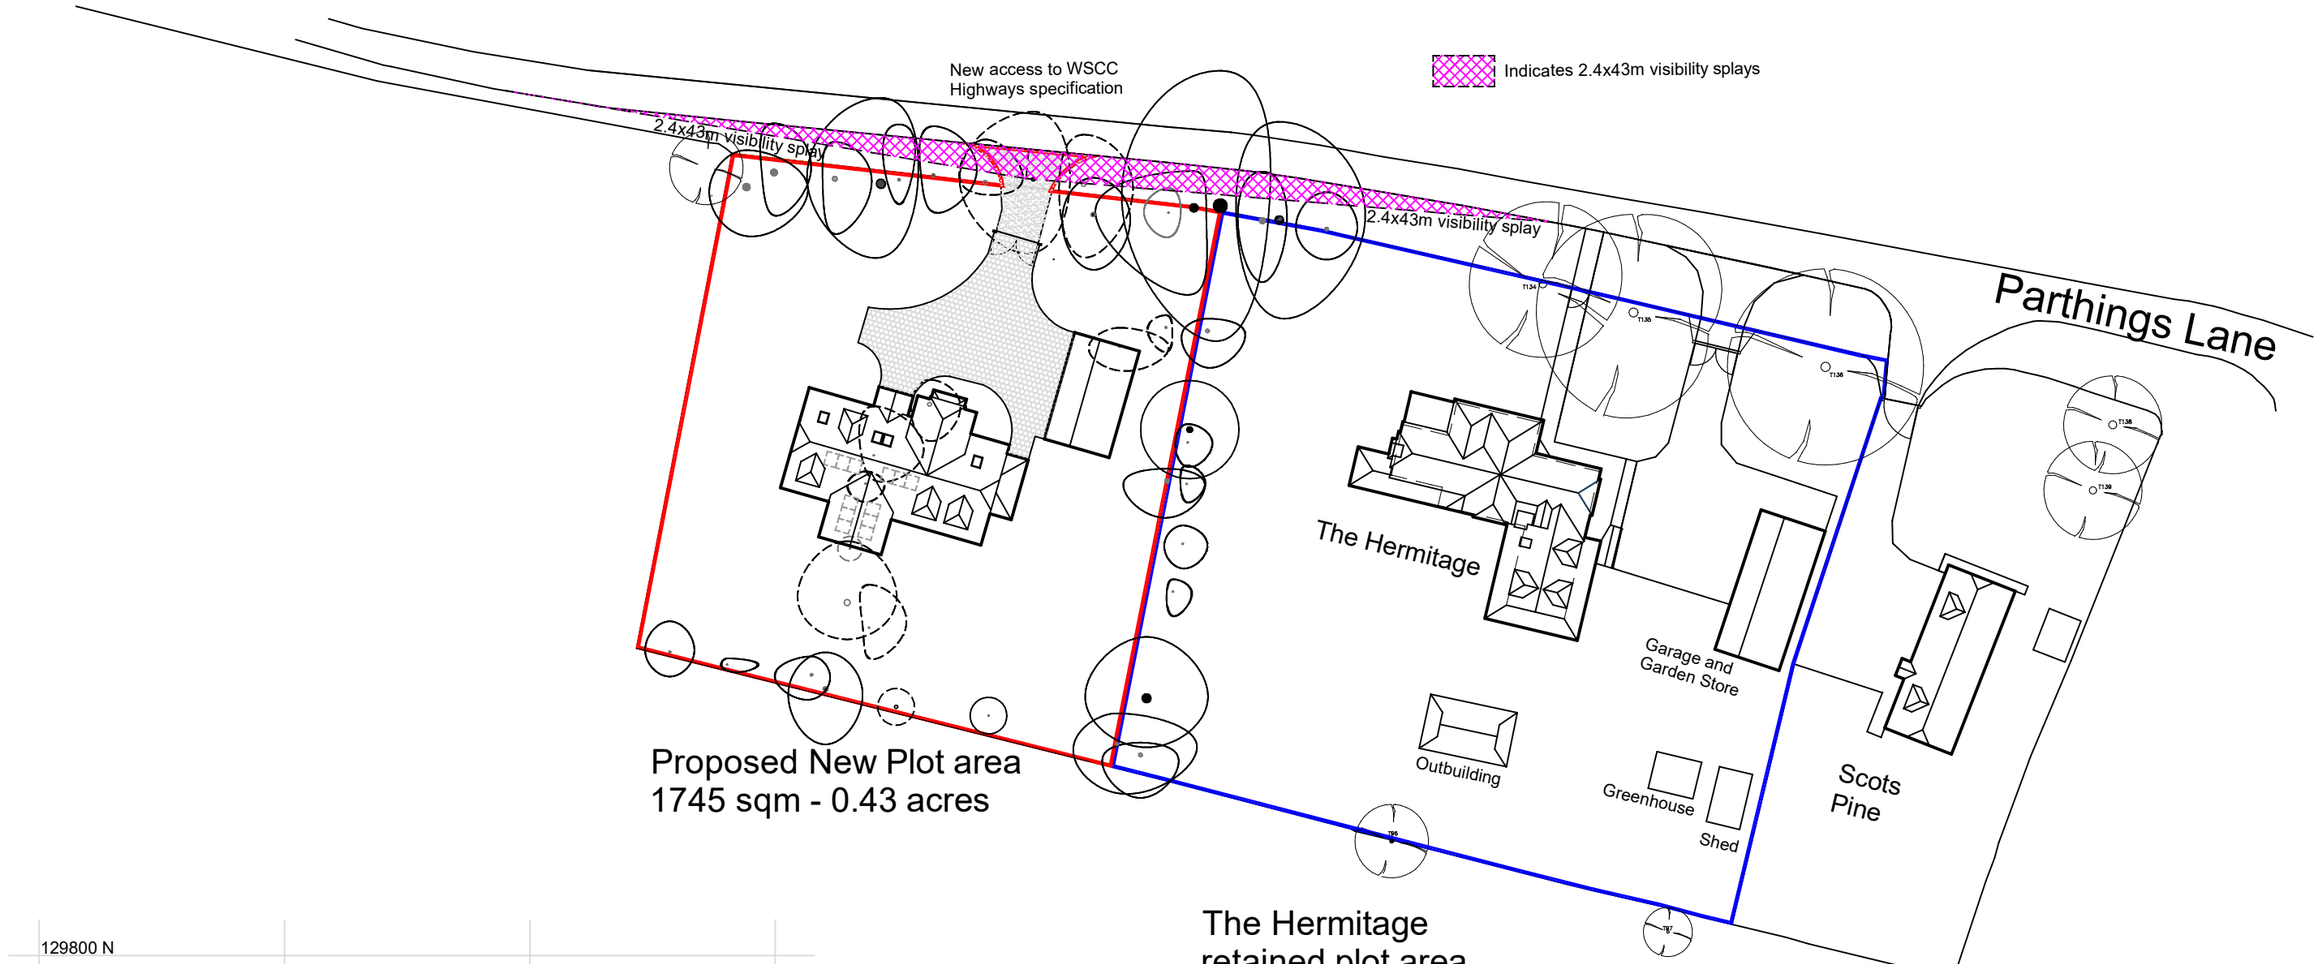

Block Plan 1:500

Scale Bar

0 5 10 15 20 25m



Location Plan 1:2500

Scale Bar

0 20 40 60 80 100m

Rev:C New revision for MMA 01/11/26
Rev:B Roof plan/footprint updated 25/09/26
Rev:A 2.4x43m visibility splays added 10/03/25

The Hermitage, Parthings Lane, Tower Hill, Horsham RH13 0JS	Location and Block Plans	Scales as shown @A3 Nov 2024
		Drawing No: HER/ORC/01 Rev:C