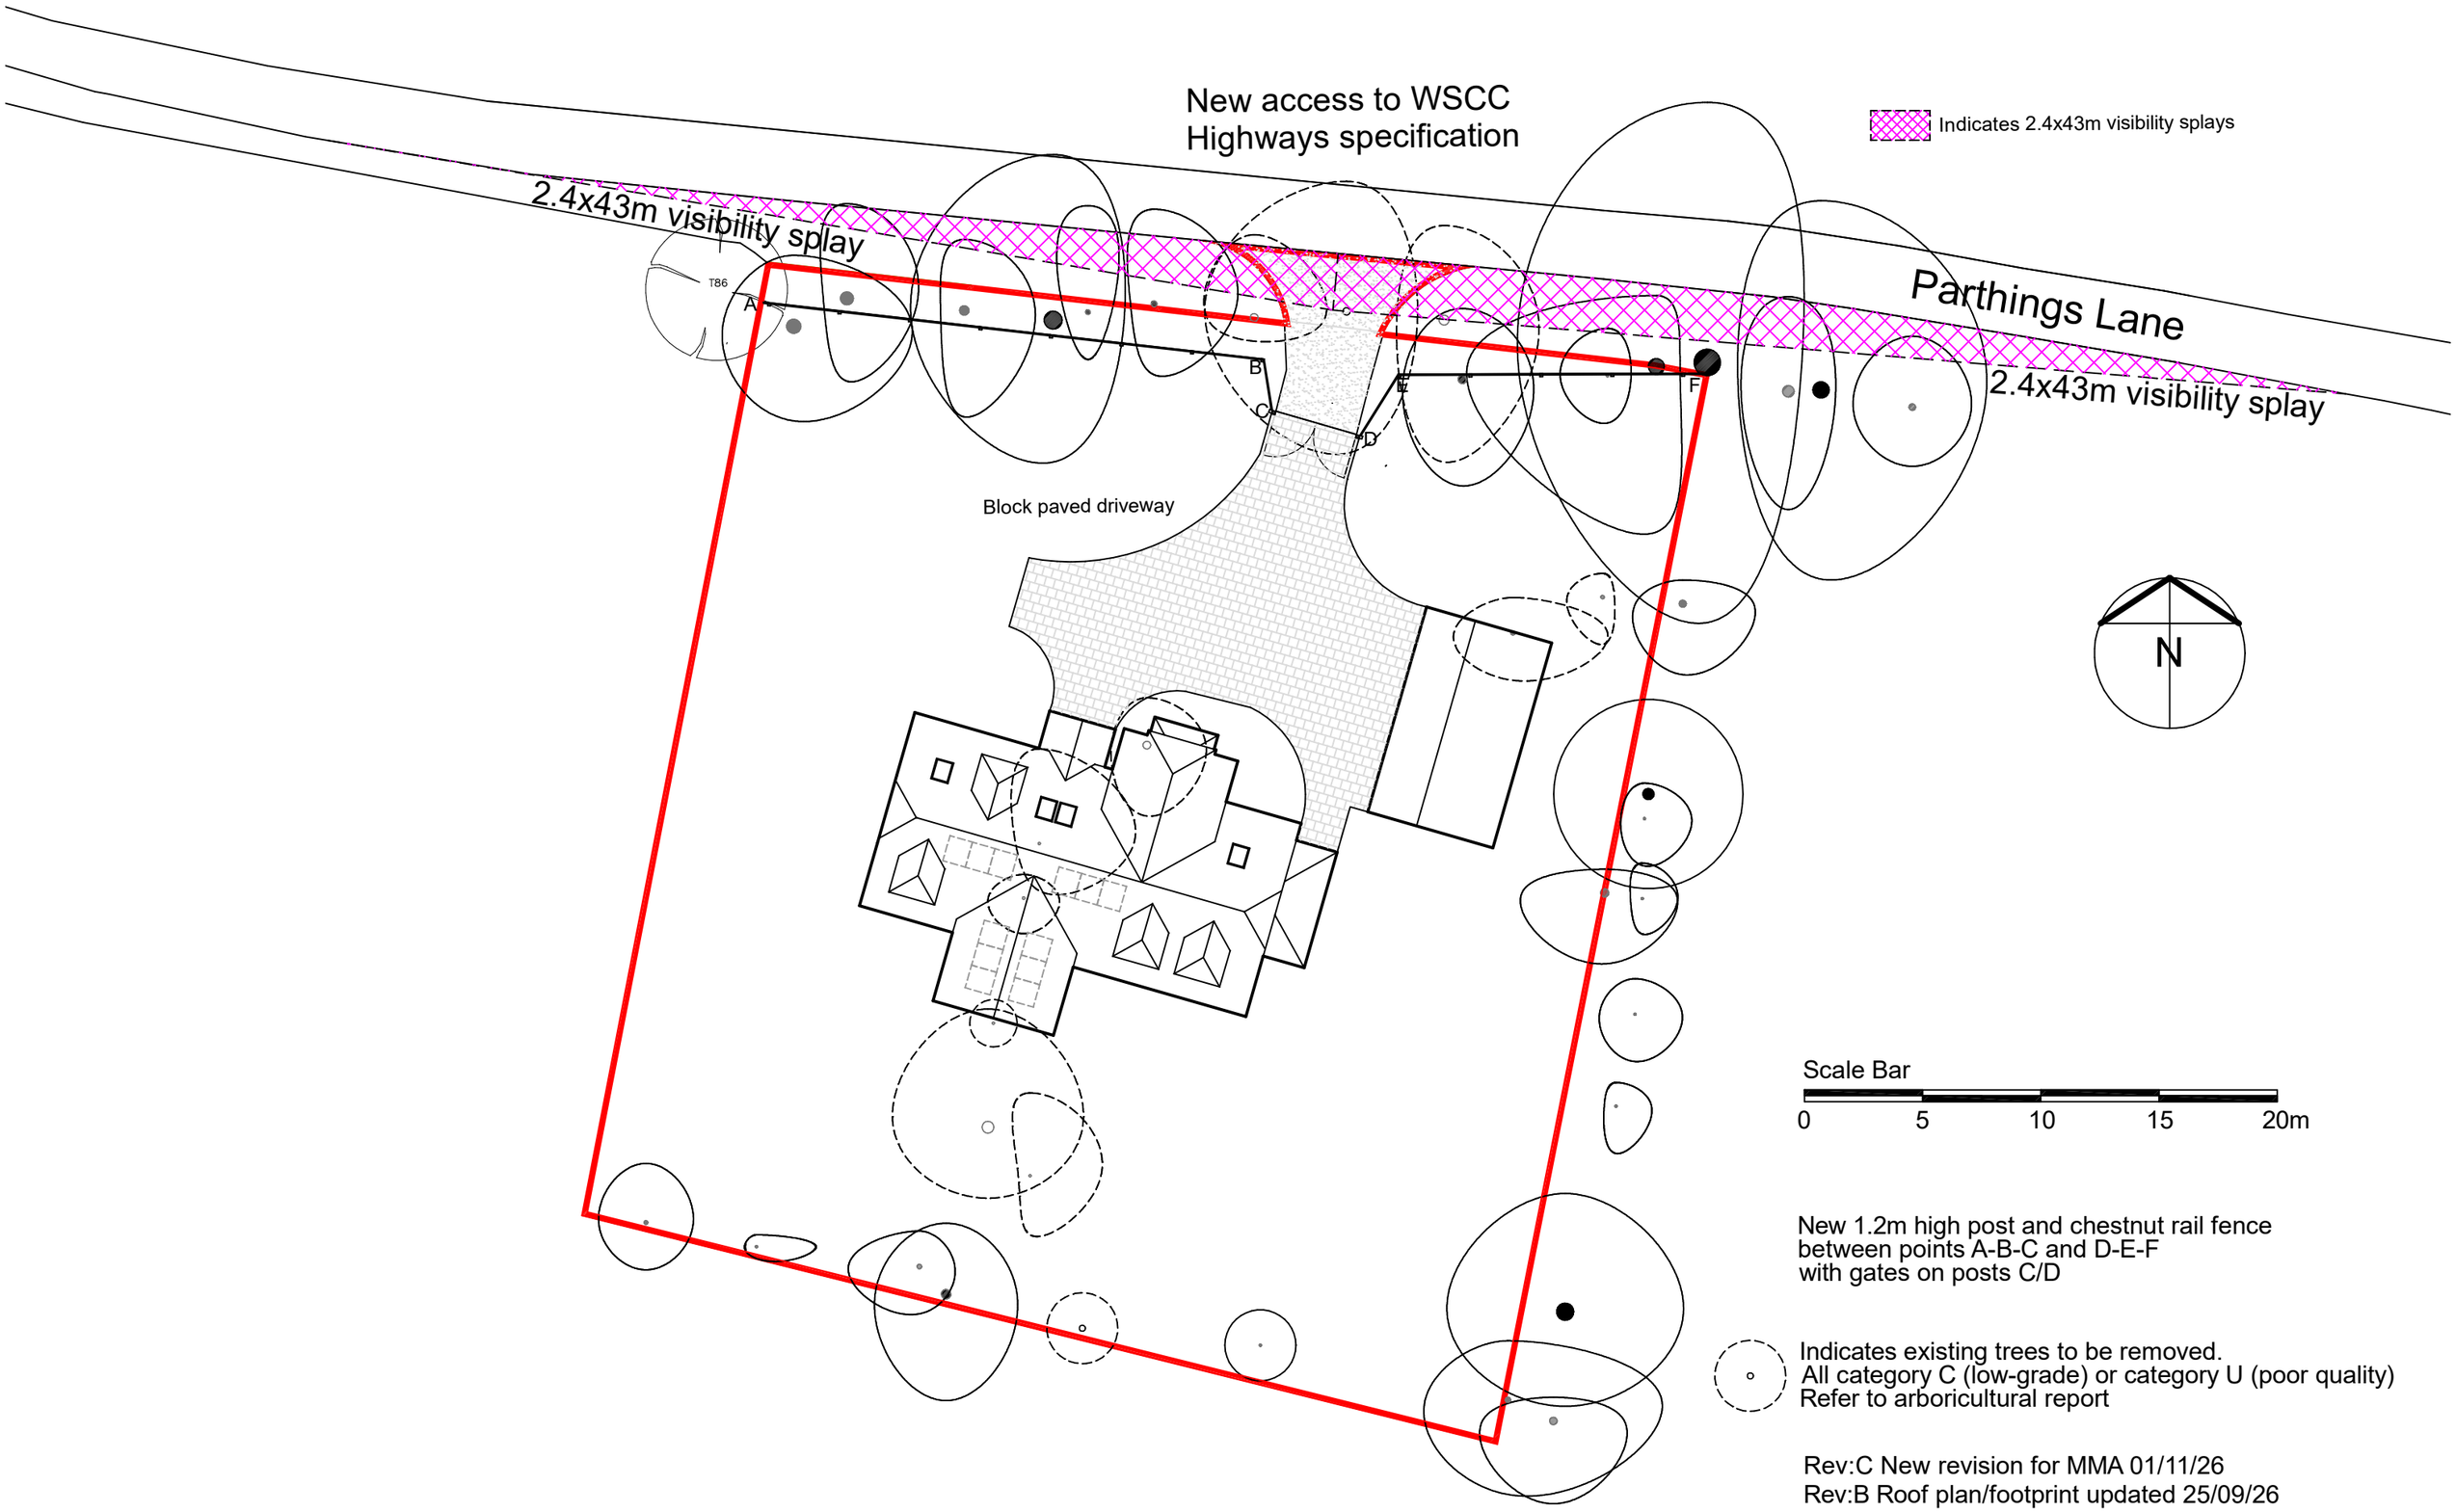

Scale Bar

0 5 10 15 20m

New 1.2m high post and chestnut rail fence
between points A-B-C and D-E-F
with gates on posts C/D

Indicates existing trees to be removed.
All category C (low-grade) or category U (poor quality)
Refer to arboricultural report

Rev:C New revision for MMA 01/11/26
Rev:B Roof plan/footprint updated 25/09/26
Rev:A 2.4x43m visibility splays added 10/03/25

The Hermitage, Parthings Lane, Tower Hill, Horsham RH13 0JS	Proposed New Dwelling Site Plan	Scale 1:250 @A3 Nov 2024 Drawing No: HER/ORC/02 Rev:C