

Front elevation (north)

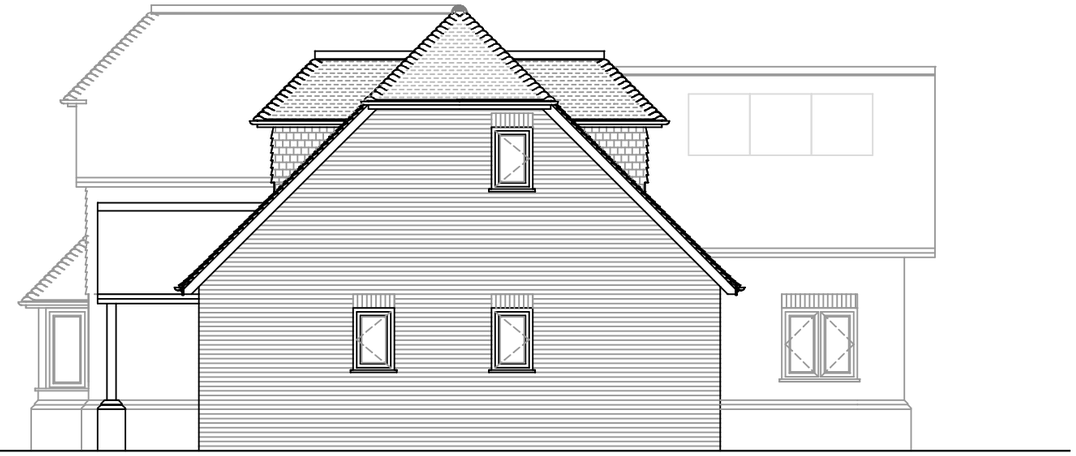

Side elevation (west)



Rear elevation (south)



Side elevation (east)

Scale Bar

0 1 2 3 4 5m

Rev:B New revision for MMA 01/11/26
Rev:A Elevations updated to revised floor plans 25/09/26

Facing Materials
Red multi stock facing brick
Red/orange multi clay plain tile hanging
Red/brown multi clay plain tile roof

The Hermitage, Parthings Lane, Tower Hill, Horsham RH13 0JS	Proposed New Dwelling Elevations	Scale 1:100 @A3 Nov 2024
		Drawing No: HER/ORC/04 Rev:B