12 no. Solar PV panels

Roof light

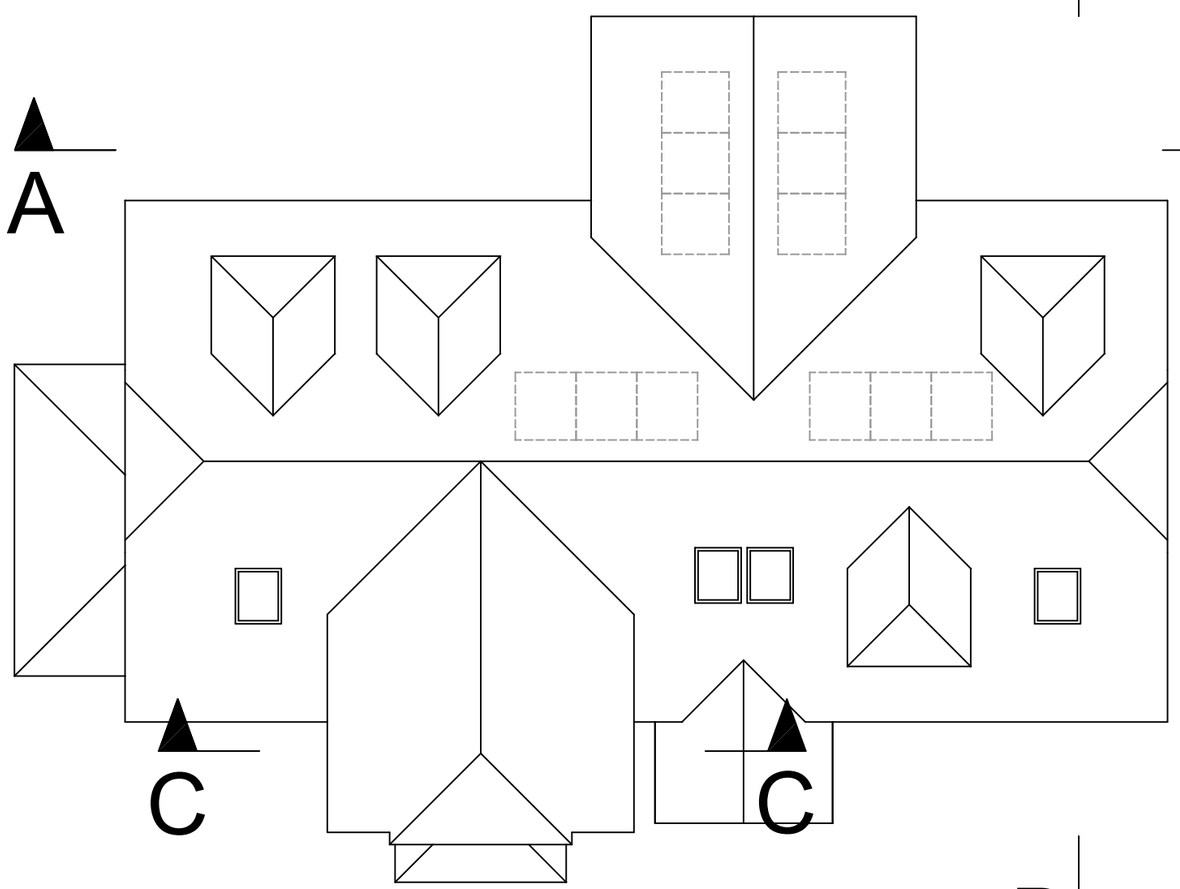

Roof plan

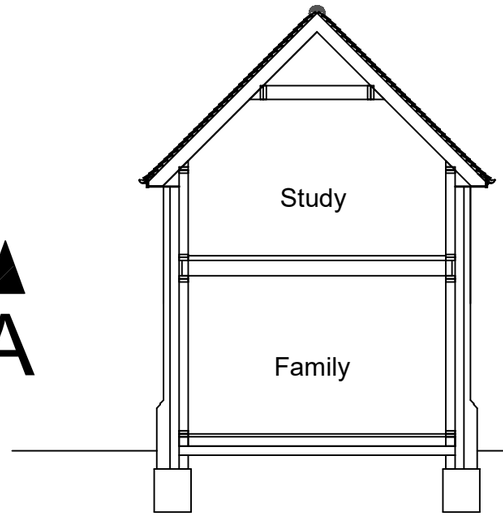

Section C-C



Section A-A

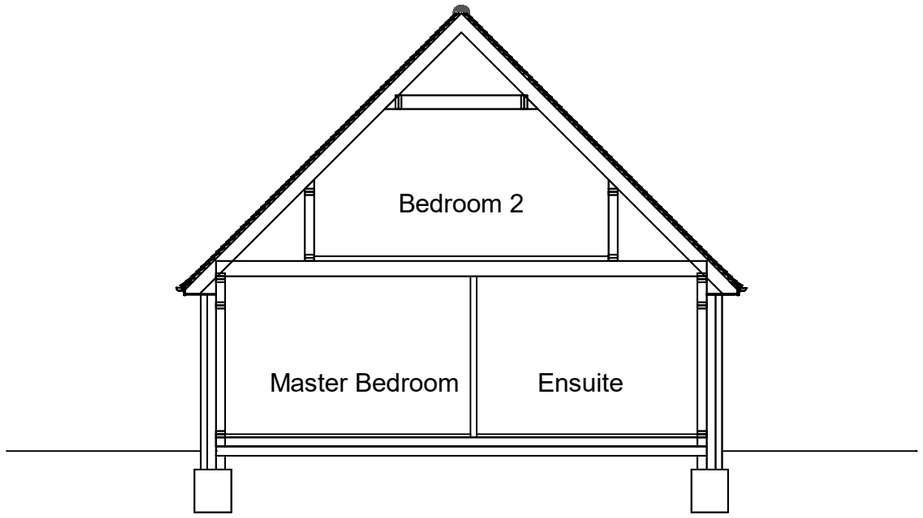

Section B-B

Scale Bar

0 1 2 3 4 5m

Rev:B New revision for MMA 01/11/26
Rev:A Roof plan/footprint updated to revised floor plans and elevations: Section A-A amended to show vaulted ceiling to Living Room and Section C-C added 25/09/26

The Hermitage, Parthings Lane, Tower Hill, Horsham RH13 0JS	Proposed New Dwelling Roof Plan and Sections	Scale 1:100 @A3 Nov 2024
		Drawing No: HER/ORC/05 Rev:B