Landscape Plan

Goffsland Farm
Shipley Road

Batcheller Monkhouse

Date: 28/02/2025

Drawing no: 010B

Proposed - Haha Wall Feature
Below ground level retaining wall
to be constructed from 1500x600x600mm
interlocking concrete blocks.
External wall to be clad with timber sleepers,
treated by tar to give dark brown effect, fitted to blocks
by concrete bolts.

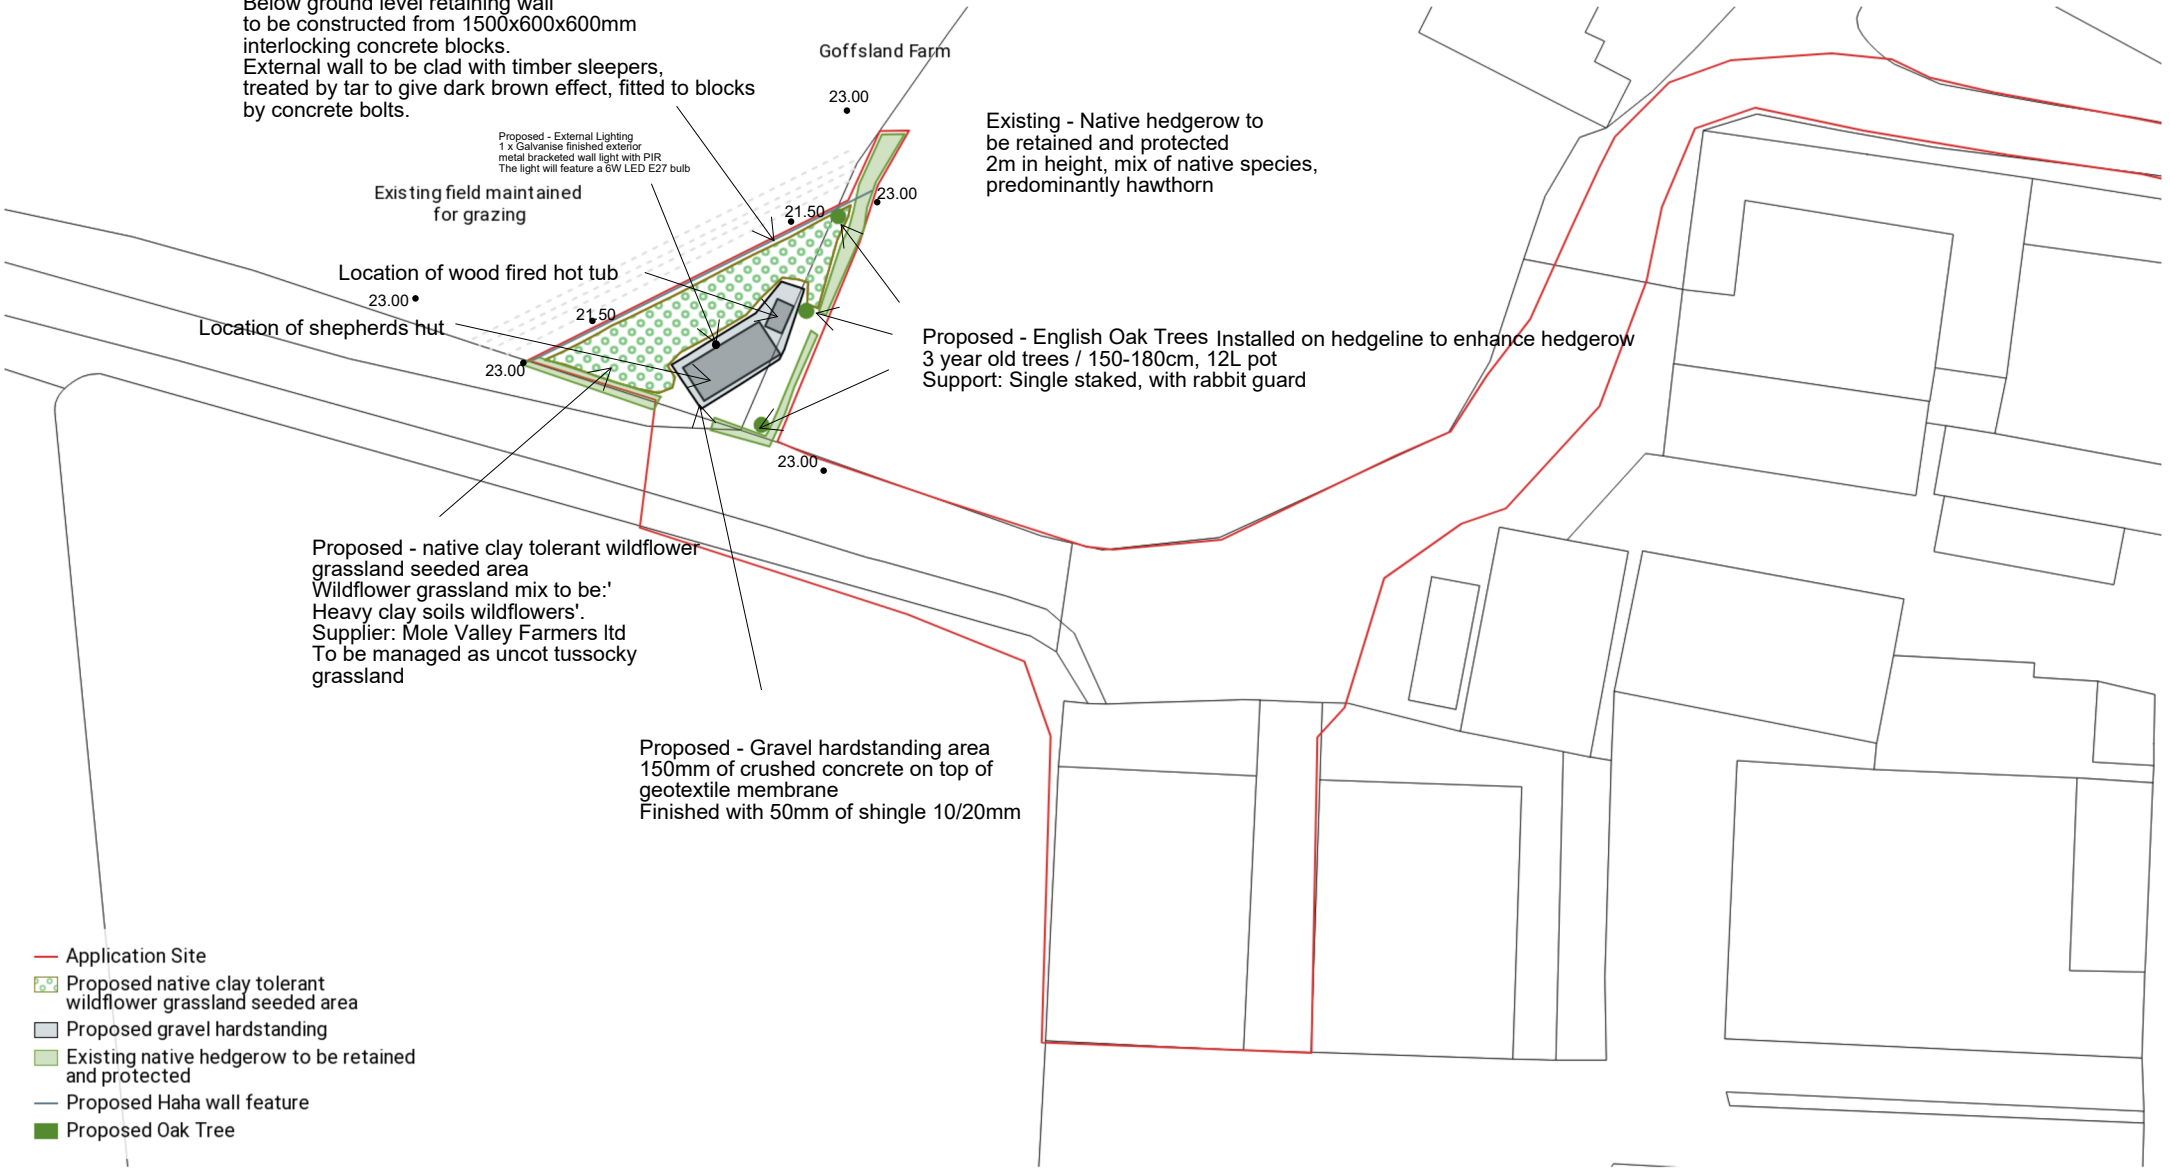

- Application Site
- Proposed native clay tolerant wildflower grassland seeded area
- Proposed gravel hardstanding
- Existing native hedgerow to be retained and protected
- Proposed Haha wall feature
- Proposed Oak Tree

Produced on Land App, Dec 12, 2024.
© Crown copyright and database right 2024 (licence number 100059532)

10 m
Scale 1:500 (at A4)

N