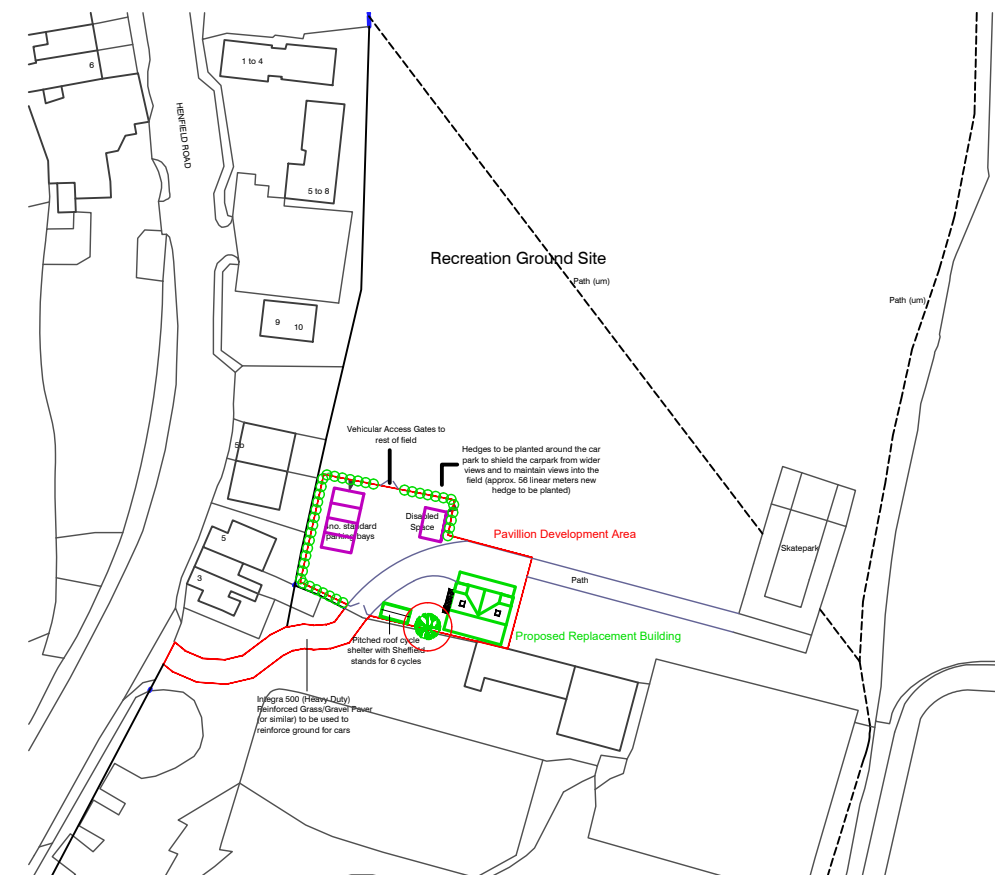
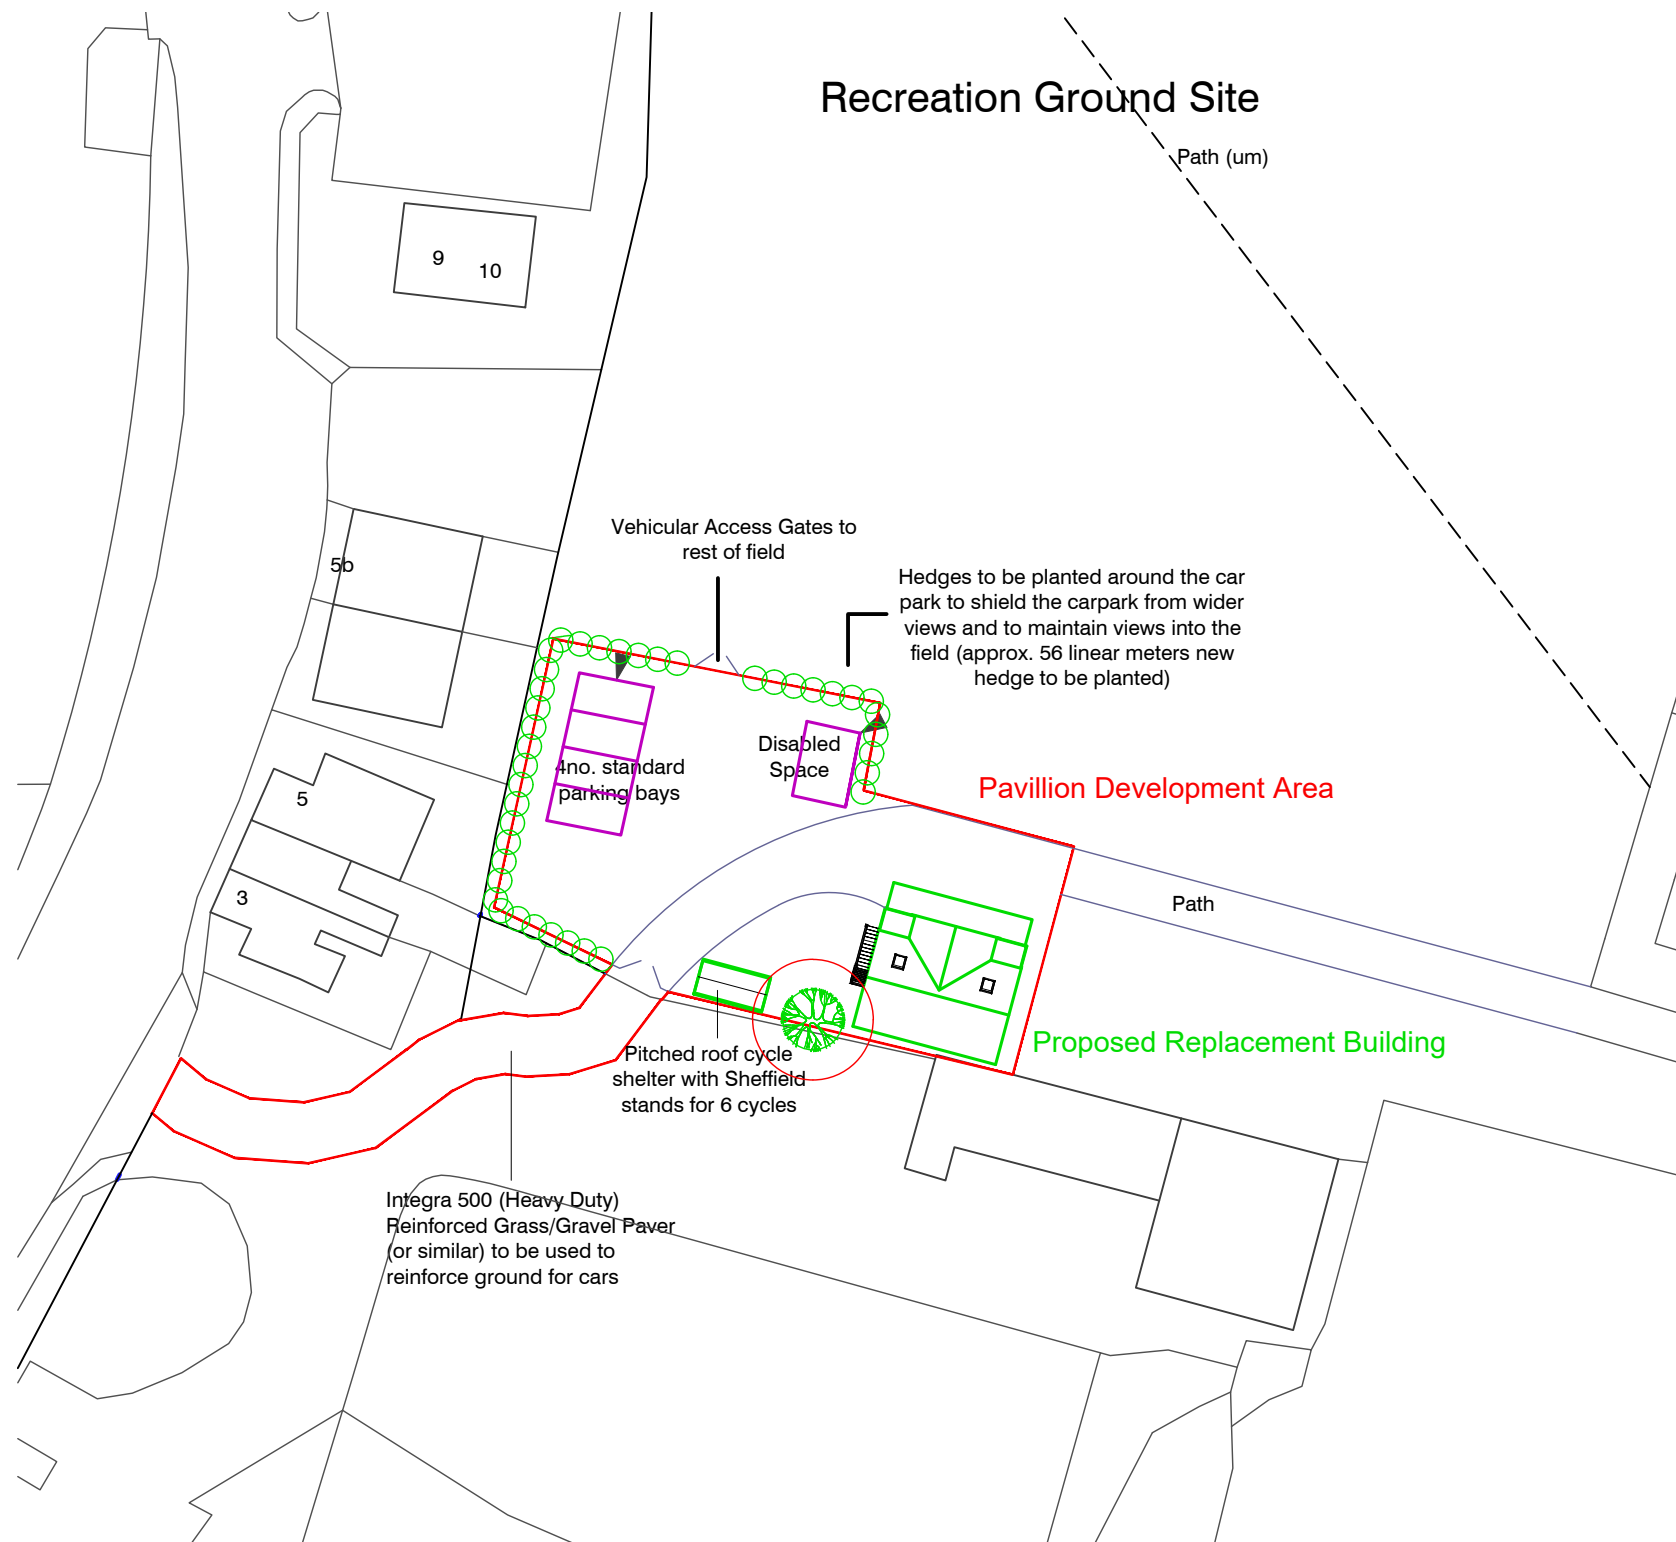


PLANNING

MACKLEY INDUSTRIAL ESTATE LOCATION
Proposed Site & Location Plan TITLE

job ref number rev scale
169 001 E VARIES@A3

Date	Revision	Chk
Do not scale this drawing except for planning purposes. All dimensions to be checked on site prior to construction & manufacture. This drawing is the property of EN Architects & is protected under the Copyright, designs and Patent Act 1988		