
A1

Notes
Copyright Whiterok Ltd
Reportany discrepancies to author

CIAT CHARTERED PRACTICE


0 1 5 10

SCALE 1-100

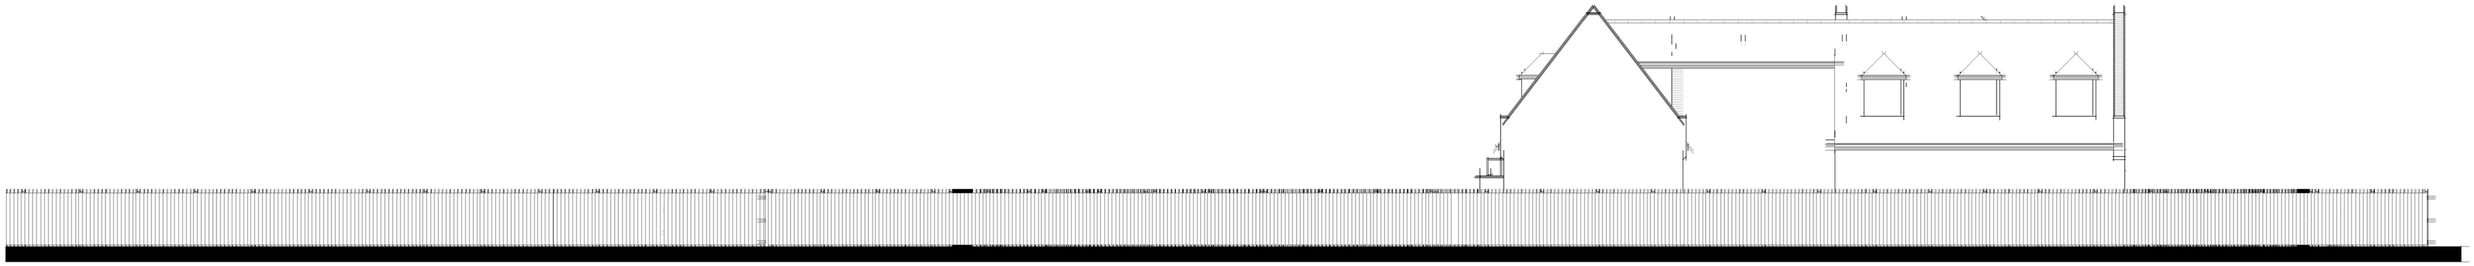


Proposed north
1 : 100

Low level hedgerow in front of the fence

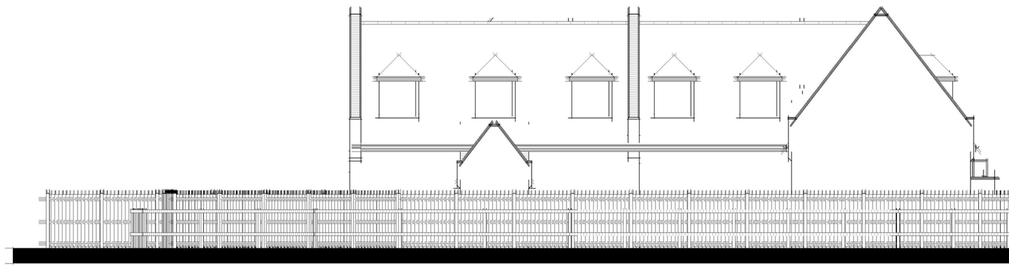


Proposed south
1 : 100

Low level hedgerow in front of the fence

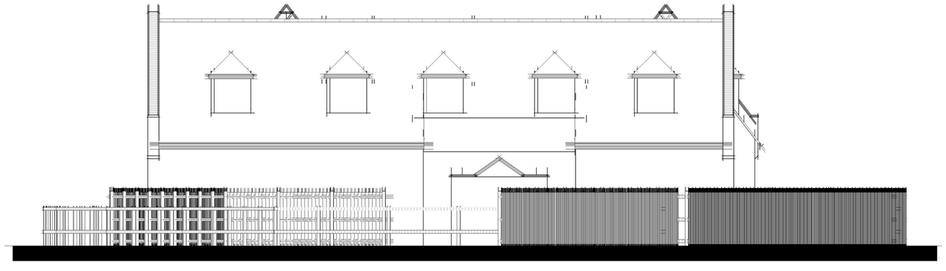

Proposed east
1 : 100

Low level hedgerow
in front of the fence

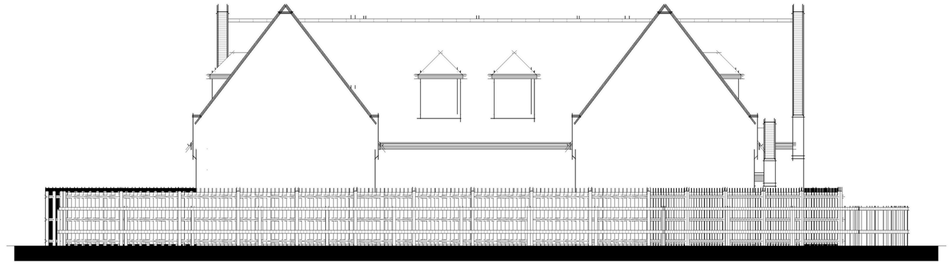

Proposed west
1 : 100

Low level hedgerow
in front of the fence

Rev	Description	Date
A	First Issue	07.04.25

Client
Dakar Properties

Project
Jubilee House, Worthing Rd,
Southwater, RH13 9JB

Drawing
Fence -proposed elevations

WHITEROK architecture
07787304795 info@whiterok.co.uk www.whiterok.co.uk

Scale @ A1	Date
1 : 100	APR.'25

Project No	Drawing No	Rev
742	P03	A