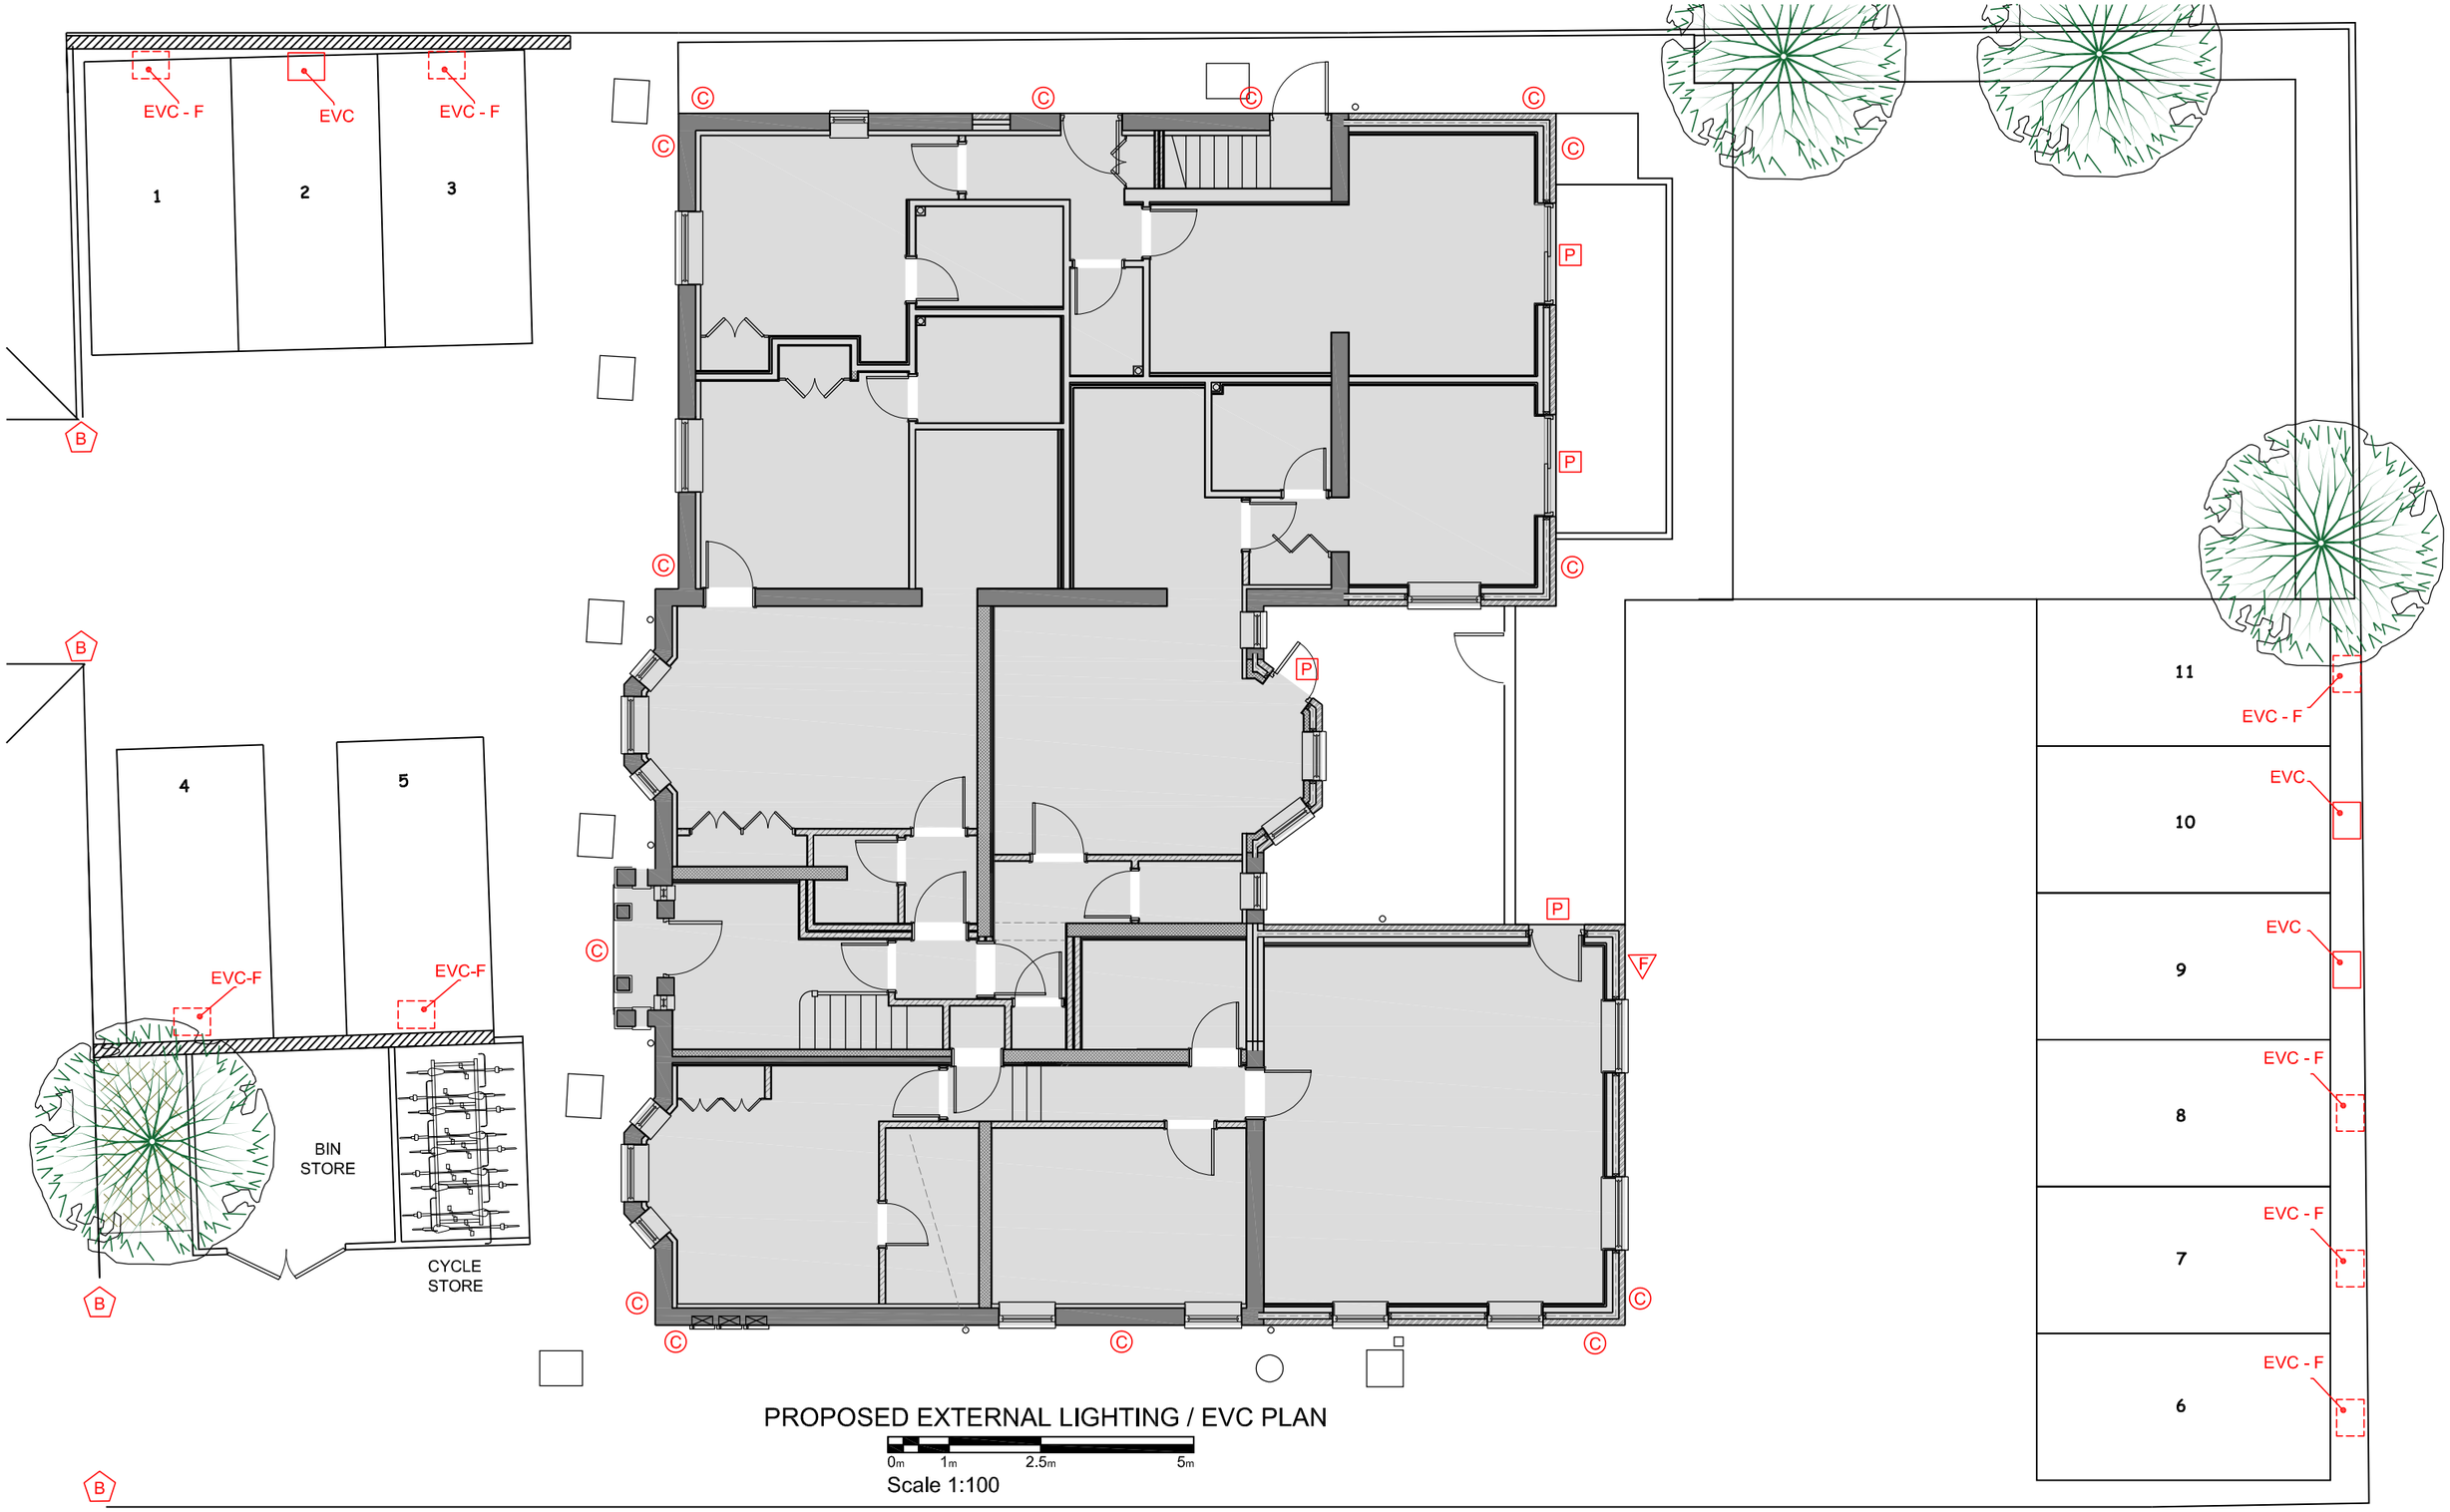


PROPOSED EXTERNAL LIGHTING / EVC PLAN

0m 1m 2.5m 5m

Scale 1:100

EVC 7.4KW Electric Vehicle Charger (surface mounted or pedestal)

EVC - F Provision for future Electric Vehicle Charger

B Lights in brick piers

C Communal downlights

F Floodlight

P Private external lighting

mark alford design architecture
Heatherlands Bracken Lane Storrington West Sussex RH20 3HS
T: 01903 740033 E: office@markalforddesign.com

client: DOVETAIL HOMES LTD

project title: 21 HURST ROAD, HORSHAM
CONVERSION OF NURSING HOME INTO FLATS

drawing title: PROPOSED EXTERNAL LIGHTING / EVC PLAN

drawn by: MSA date: MAR 24 scale: 1:100 @ A3

issue status: design ☒ BofQ ☐ construction ☐ record ☐

drawing number: **21411 / P110** revision: **P2**

This drawing may not be used or reproduced without written consent. Copyright reserved
No dimensions to be scaled from this drawing except for Planning purposes.