





Street Scene A - A



Street Scene B - B



Street Scene C - C

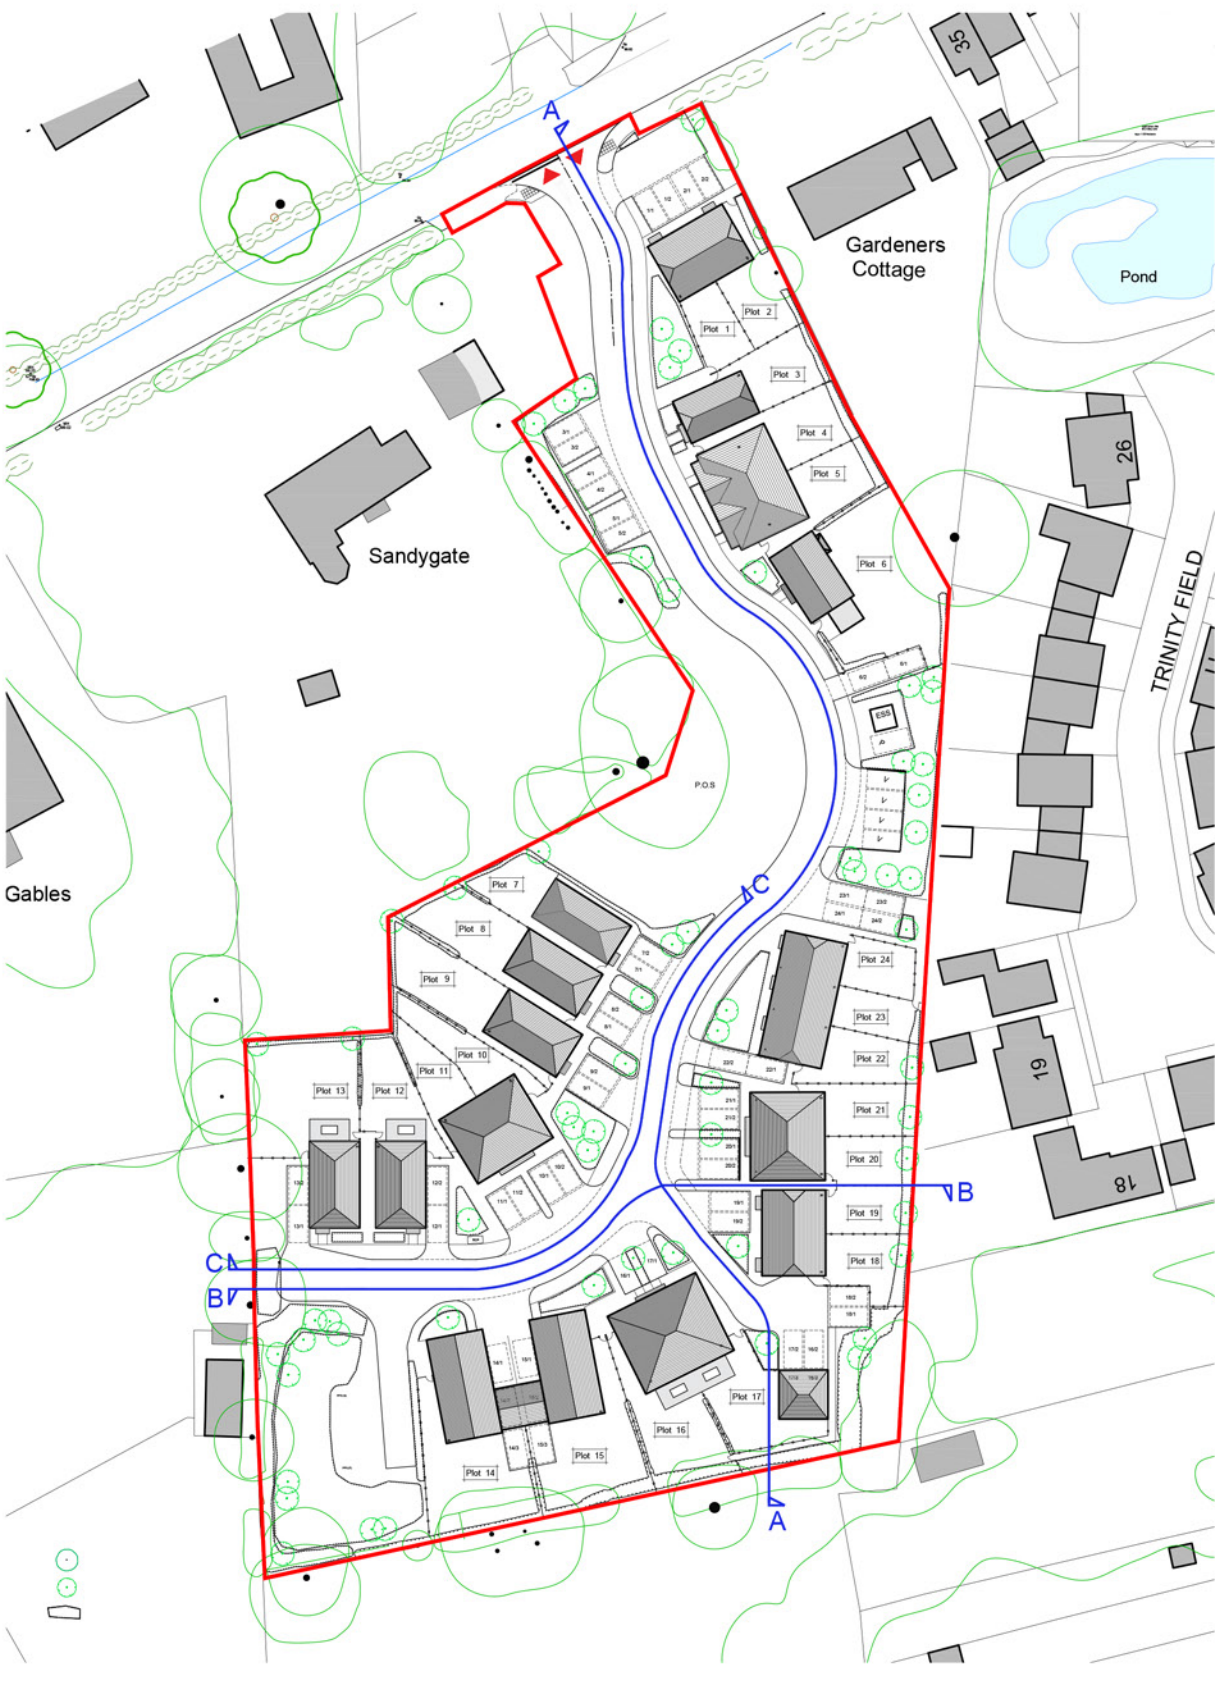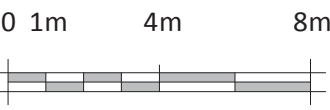

Key Plan



Coloured Street Scenes
Cedar Cottage, Sandygate Lane, Lower Beeding

25109 / C102

Scale 1:200 @ A0 April 2026