


Elevation 1.




Elevation 2.




Elevation 3.

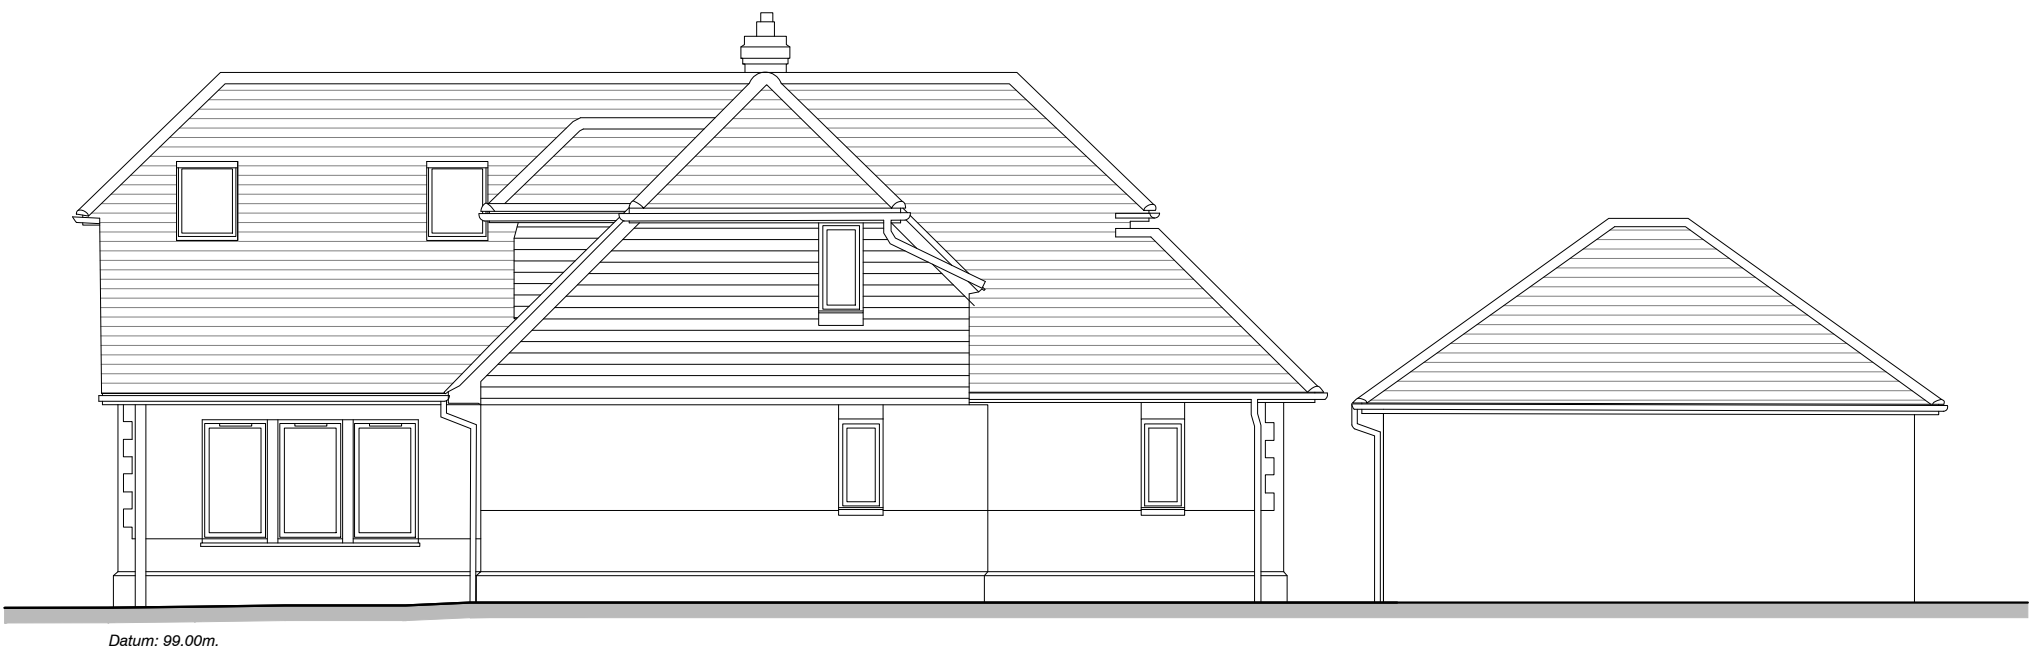

Elevation 4.

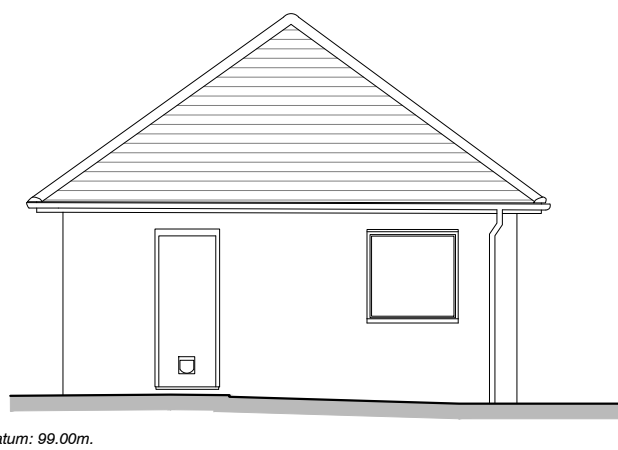

Elevation 5.

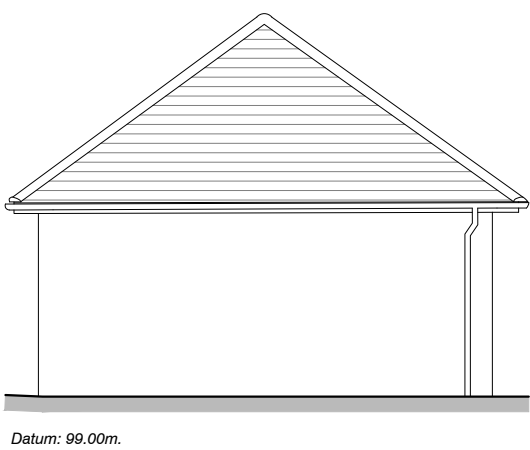

Elevation 6.

REV.	DATE	REVISIONS:

BY	REV.	DATE	REVISIONS:

BY	REV.	DATE	REVISIONS:

BY	REV.	DATE	REVISIONS:

BY	STATUS:

Planning

CLIENT: BlackOnyx Becketts Ltd	PROJECT: Cedar Cottage, Sandygate Lane, Lower Beeding
SCALE: 1:100 (A1 ORIGINAL)	DRAWING: Existing Bungalow and Garage Existing Elevations
DRAWN: MM DATE: April '26	25109 S103



OSP
architecture

Broadmeade House, Farnham Business Park,
Weydon Lane, Farnham, Surrey GU9 8QT.
info@osparchitecture.com www.osparchitecture.com
Tel: 01252 267878