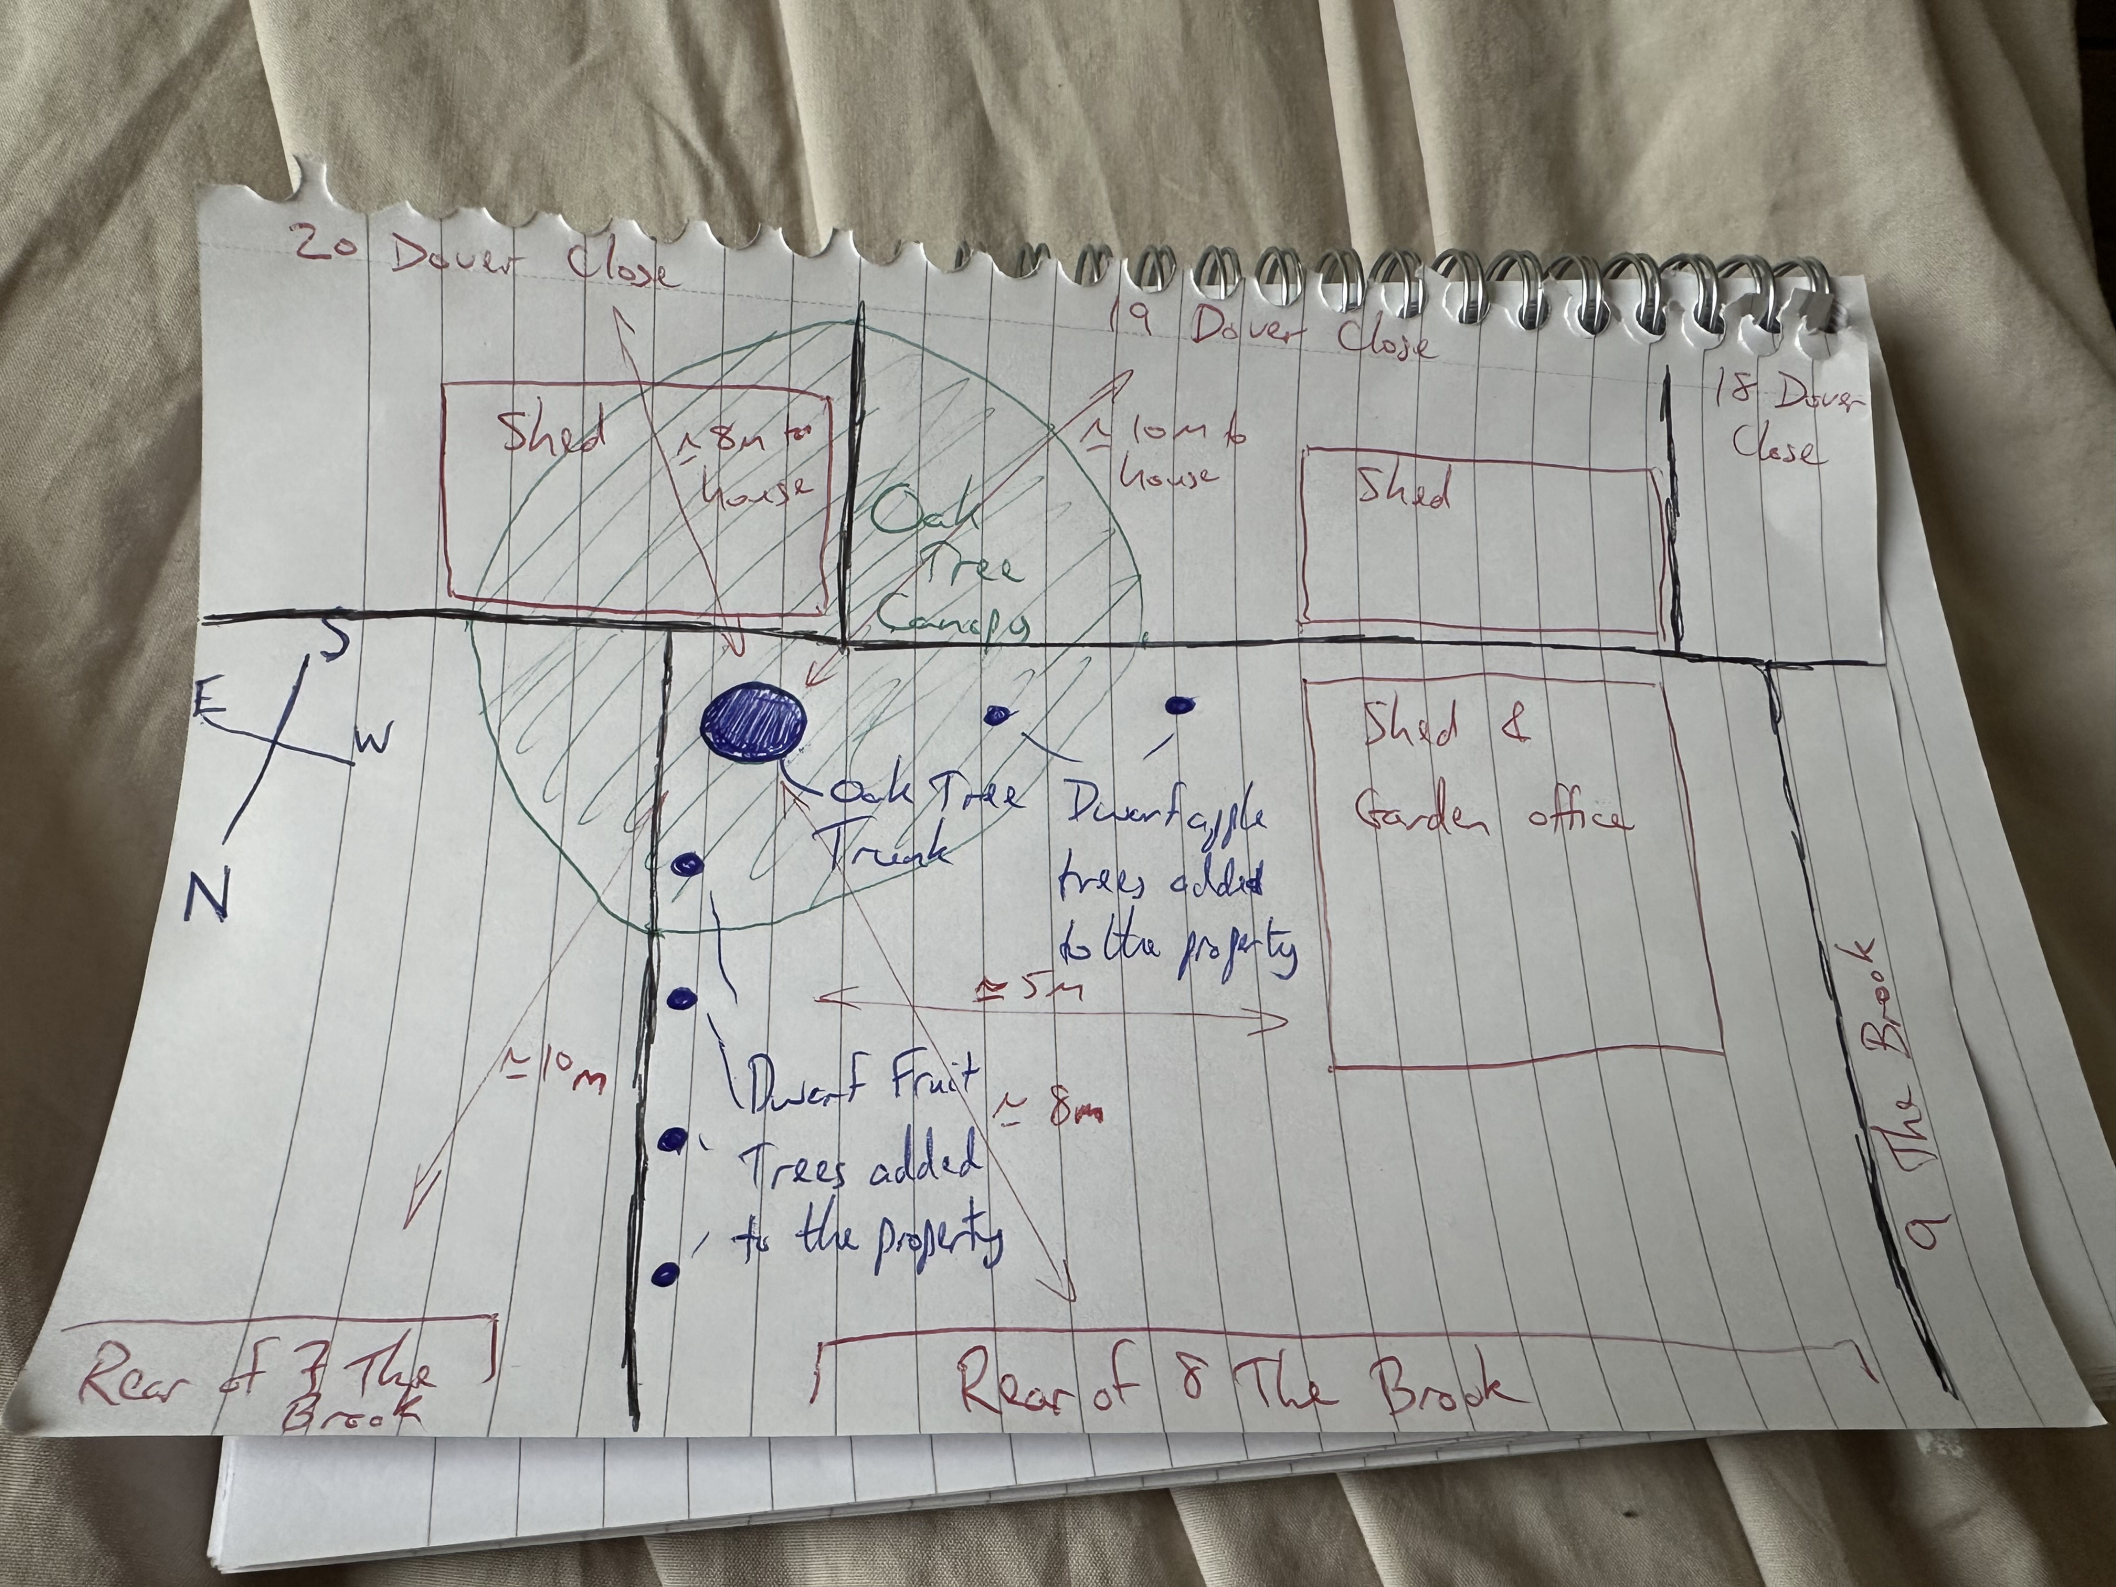

20 Dover Close
19 Dover Close
18 Dover Close
Shed
≃8m to House
≃10m to House
Oak Tree Canopy
Shed
Shed & Garden office
S
E
W
N
Oak Tree Trunk
Dwarf apple trees added to the property
≃5m
≃10m
Dwarf Fruit Trees added to the property
≃8m
9 The Brook
Rear of 7 The Brook
Rear of 8 The Brook