Reproduced from the Ordnance Survey 2010 Superplan Map with the permission of The Controller of HMSO.
© Crown Copyright.
Nye Saunders Ltd., Chartered Architects, 3 Church Street, Godalming GU7 1EQ
License no. AR 100006170

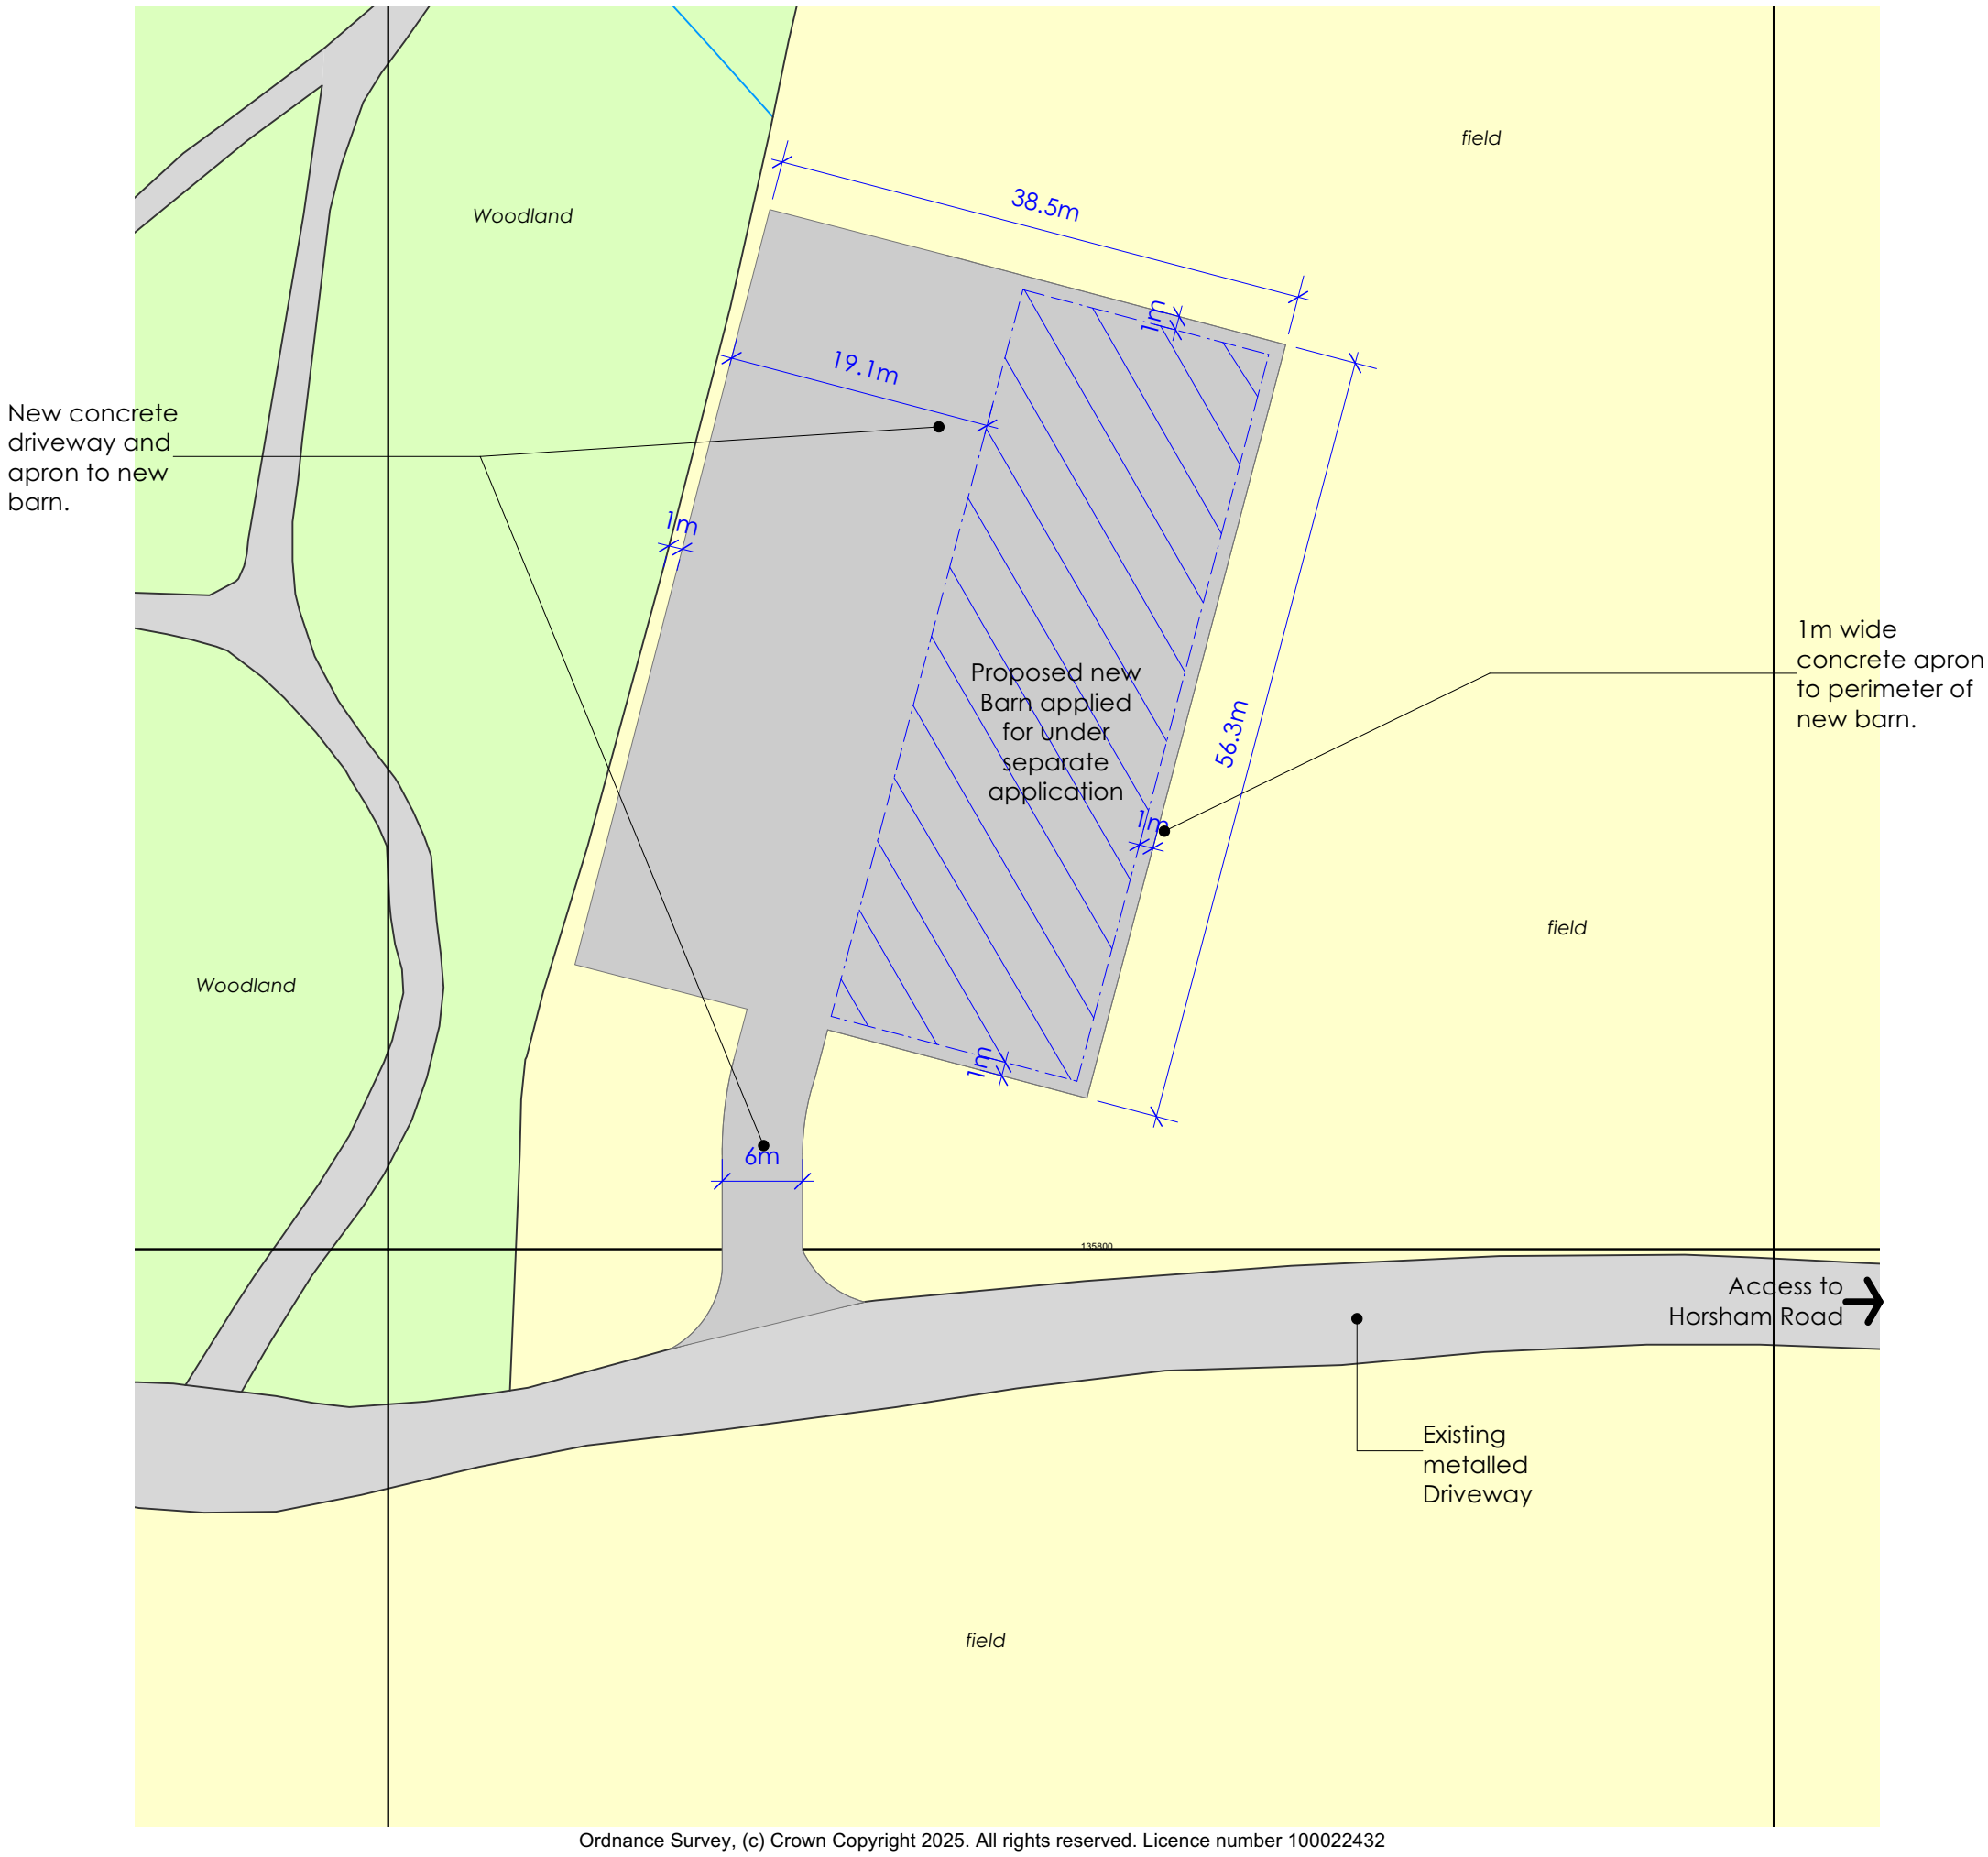

Ordnance Survey, (c) Crown Copyright 2025. All rights reserved. Licence number 100022432

1 **Proposed Block Plan**
Scale: 1:500

Rev	Amendments	Initial	Date

0m 10m 20m 50m
Scale 1:500

© Nye Saunders Ltd - Chartered Architects

Do not scale from this drawing except for Planning Application purposes

All dimensions are to be verified prior to construction

This drawing is prepared for Local Authority approval on behalf of the applicant named below and/or named on the planning or building regulation application forms and may be used for no other purpose. The copyright of the drawing and designs remains the architect's. All copies are for information only about the application; they may be used for no other purpose without the express written permission of Nye Saunders Ltd Chartered Architects.

Project	Project No.	Drawing No.	Revision.	Date
Curtis Farm, Green Lane, West Sussex - Proposed New Barn	24264	P02	#	06-01-25
Drawing Title	**Scale**	**Paper Size**	**Drawn By**	**Checked By**
Proposed Site Block Plan	1:500	A3	ACH	RLS

nyesaunders
CHARTERED ARCHITECTS
3 Church Street, Godalming, Surrey. GU7 1EQ
Web: www.nyesaunders.co.uk e-mail: info@nyesaunders.co.uk Tel: 01483 418600