
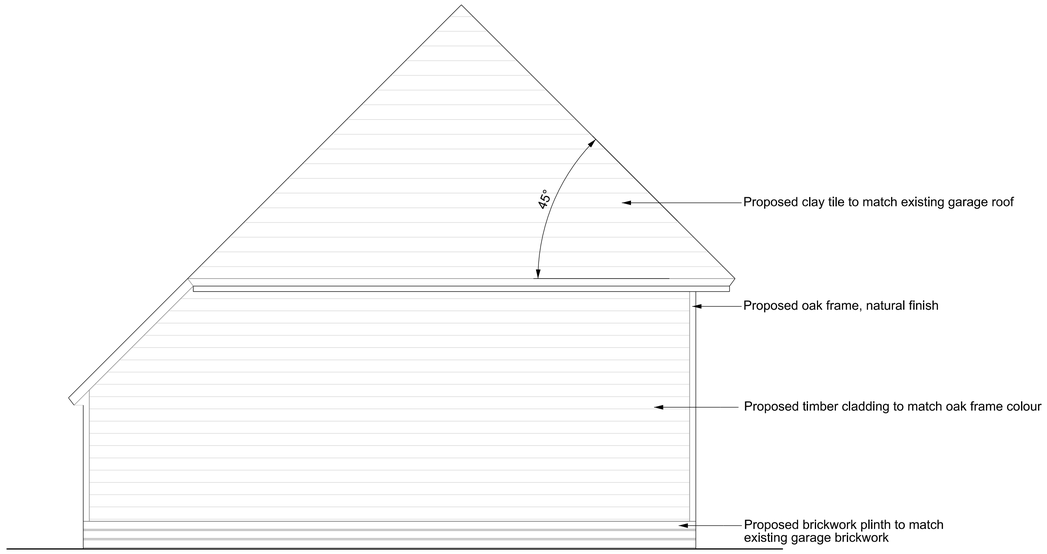



04

SIDE ELEVATION

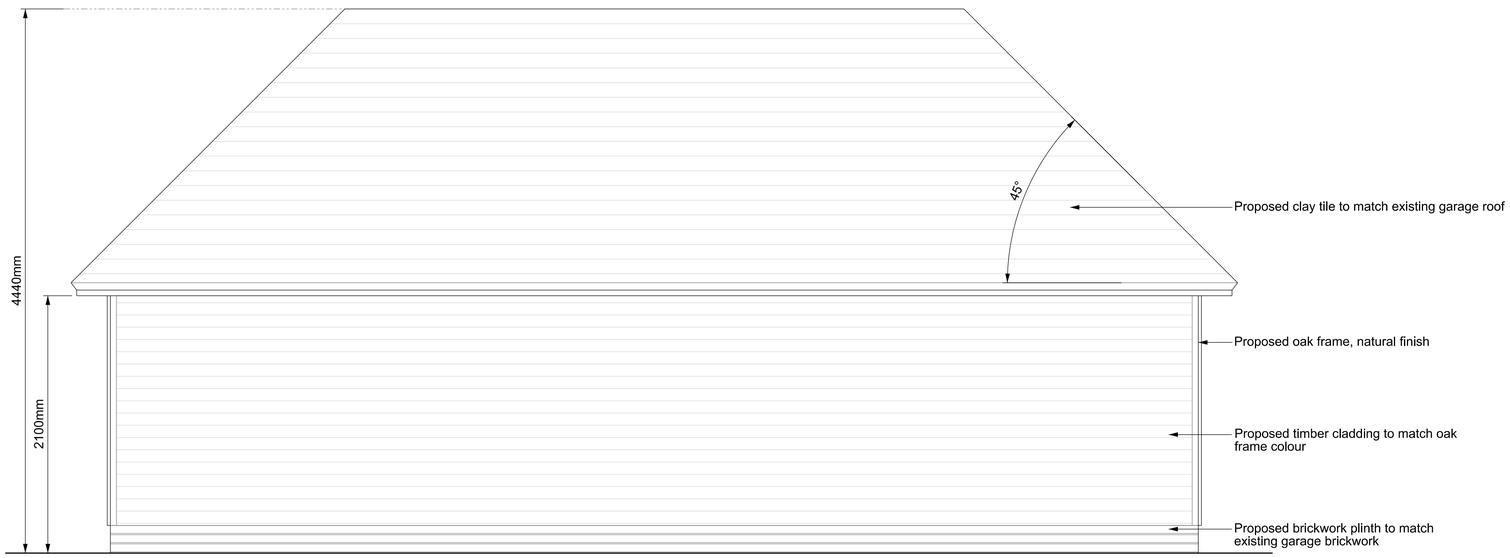


03

REAR ELEVATION

ALL DIMENSIONS TO BE CHECKED ON SITE. DO NOT SCALE FROM DRAWINGS.

Existing Fabric

Proposed Fabric

0 1 2m

| revision | date | |
|---|---|---|
| - | 07.11.2024 | Issue for comment |
| A | 20.12.24 | Updated annotation |
| B | 17.01.25 | Updated roof pitch |
| C | 20.01.25 | Planning comment incorporated |

Andrew Paine Architecture
T 020 7207 5898
E studio@aparchitecture.co.uk
W www.aparchitecture.co.uk

job title

SWAINS COTTAGE

drawing title

PROPOSED CAR PORT
Elevations

| scale | status |
|---|---|
| 1:25 at A1; 1:50 at A3 | FOR PLANNING |

| project | drawing | revision |
|---|---|---|
| 24011 | 111 | C |