
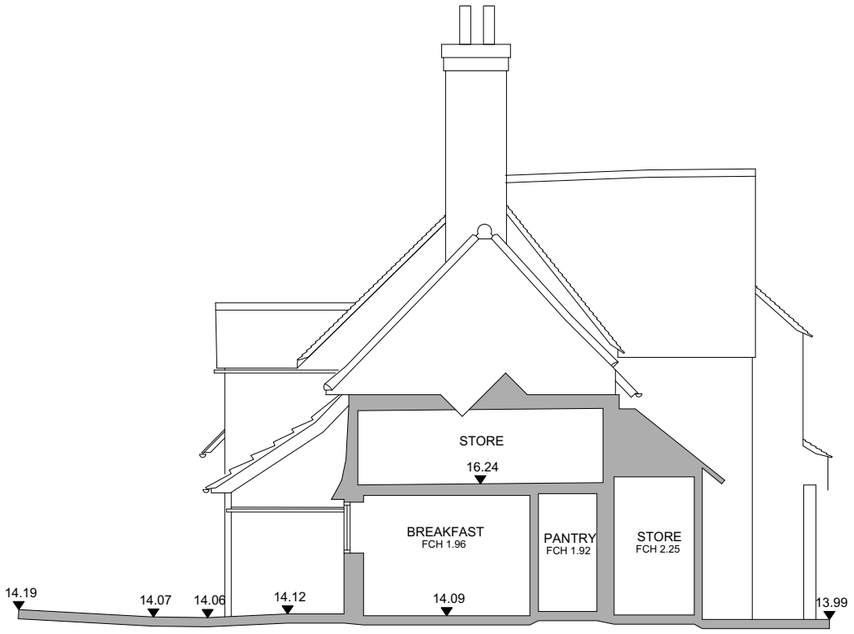


1 Existing Section A-A
Scale: 1:100

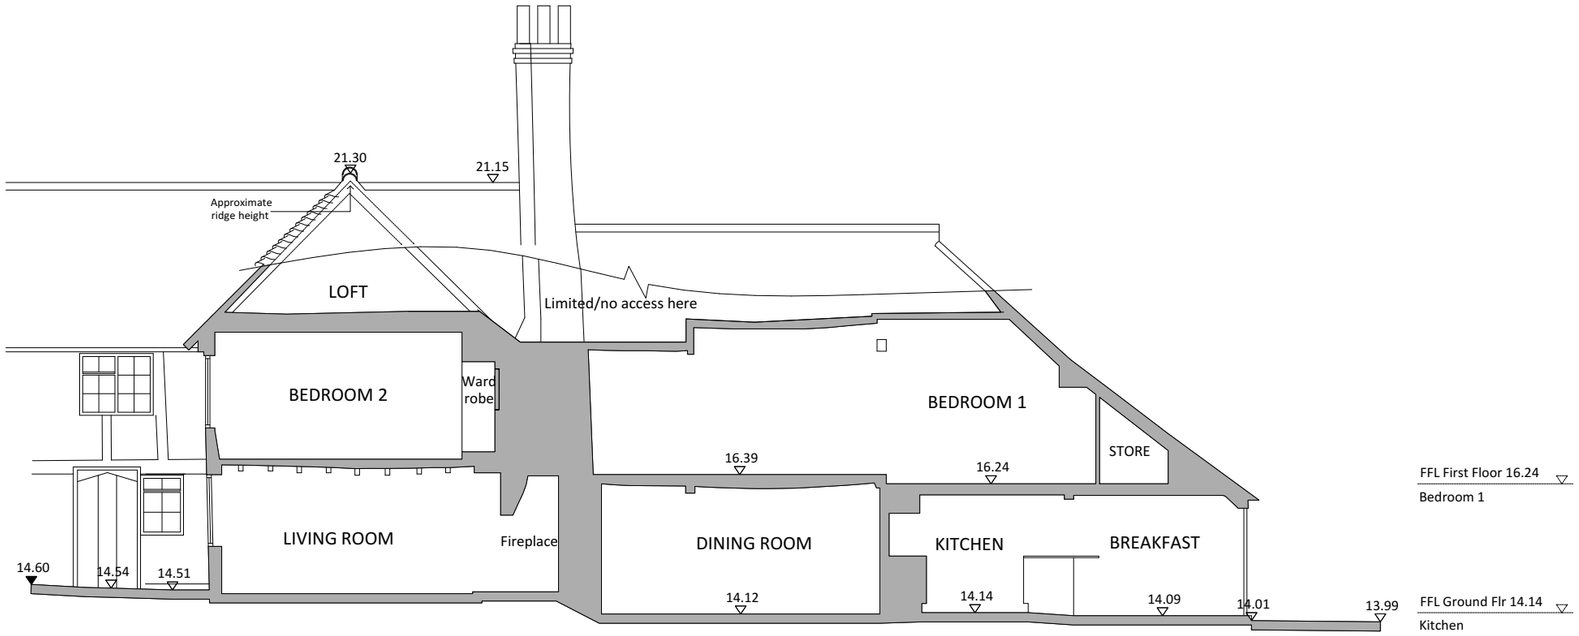

2 Existing Section B-B
Scale: 1:100

Disclaimer:

This drawing is the copyright of archangels ARCHITECTS Ltd and may not be reproduced or used except by written permission.

Figured dimensions to have precedence over scaling. Check all site dimensions prior to fabrication. Refer any discrepancies found to archangels ARCHITECTS Ltd.

Revisions: **Checked**

**	PENDING APPROVAL FROM LA PLANNING DEPARTMENT	

1:100 | 1m | 2 | 3 | 4 | 5 | 6

Dwg No.	**H-18076-E-005**
Drawing Title	Existing Sections
Address	Old Farm Cottage, Steyning, BN44 3AA.
Client	Mr Terry Kinch
Scale	1:100 @ A3
Stage	PLANNING
Drawn by	AD
Checked by	PS

archangels ARCHITECTS
create your dream home
archangels ARCHITECTS Ltd
3 dorset place, brighton BN2 1ST
e: info@aaarchitects.co.uk, t: 01273 267184
www.aaarchitects.co.uk