

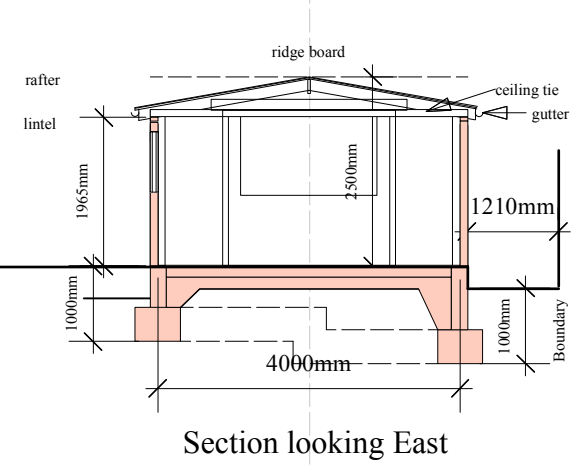
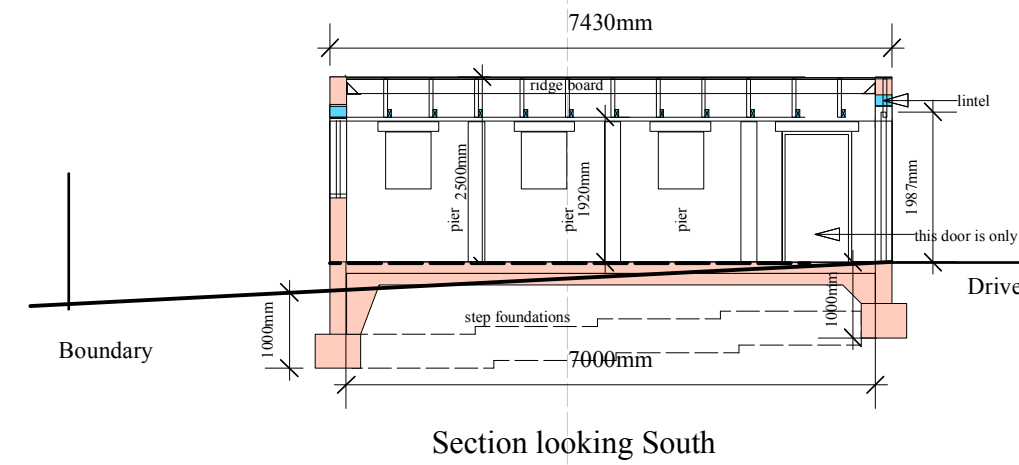
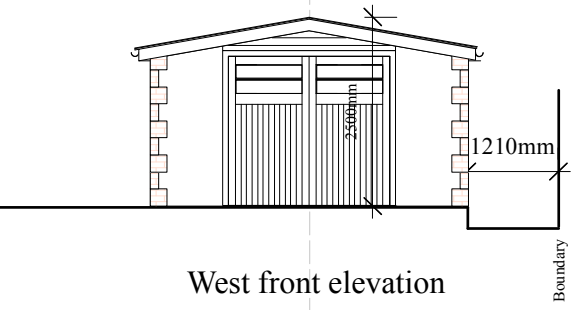
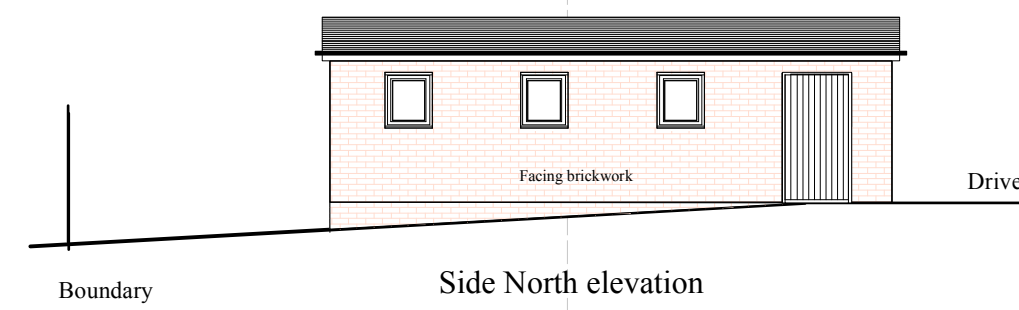


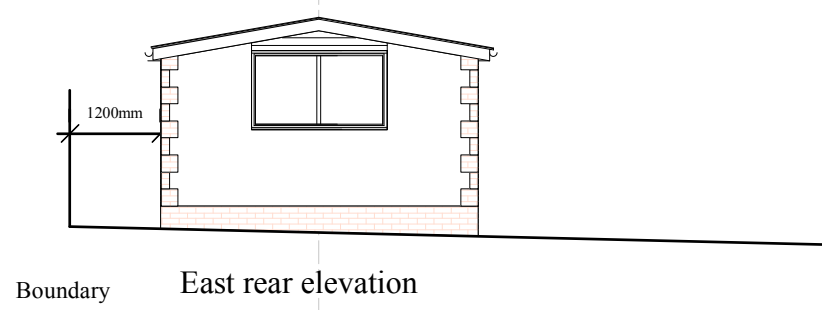

Floor Plan
Scale 1-100

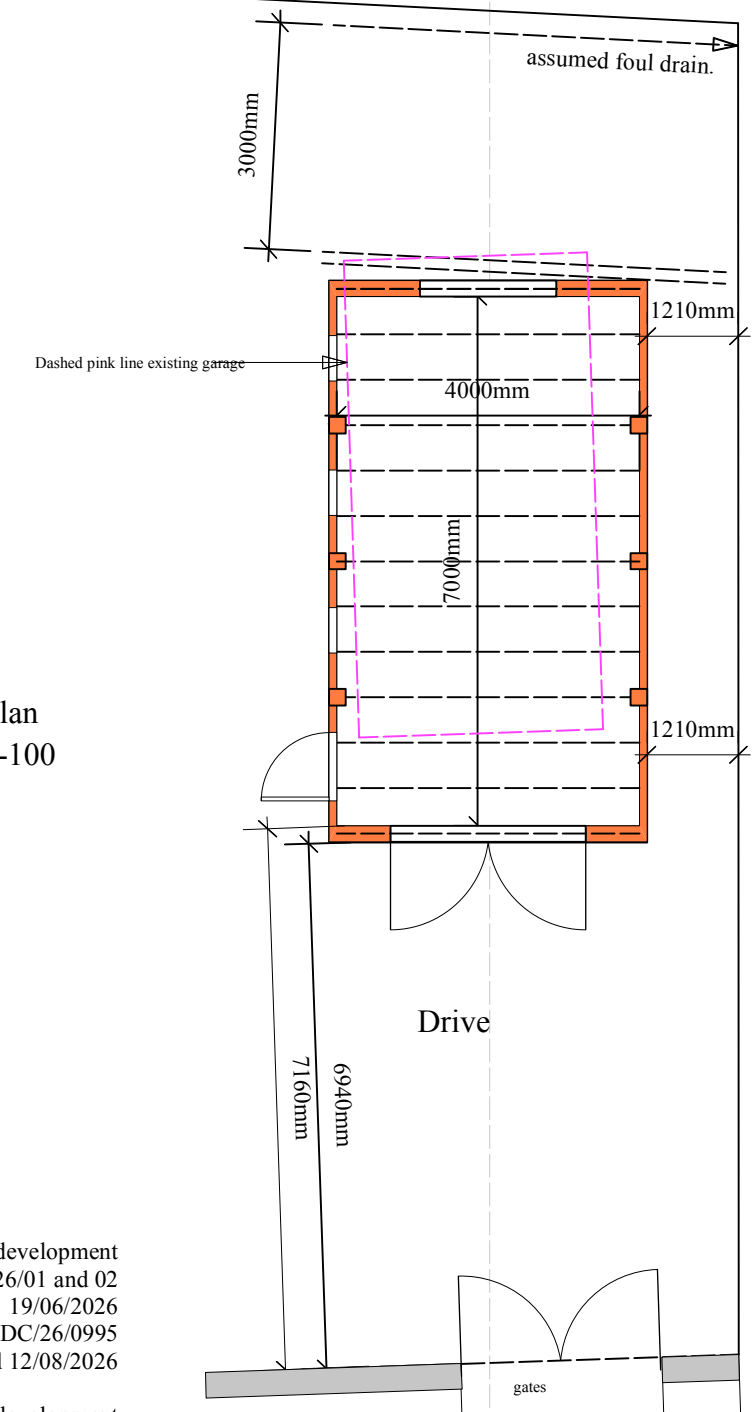

Drawing submitted as application for Certificate of lawful development
one of 2 drawings numbered Peel/26/01A and 02A
August 2026