


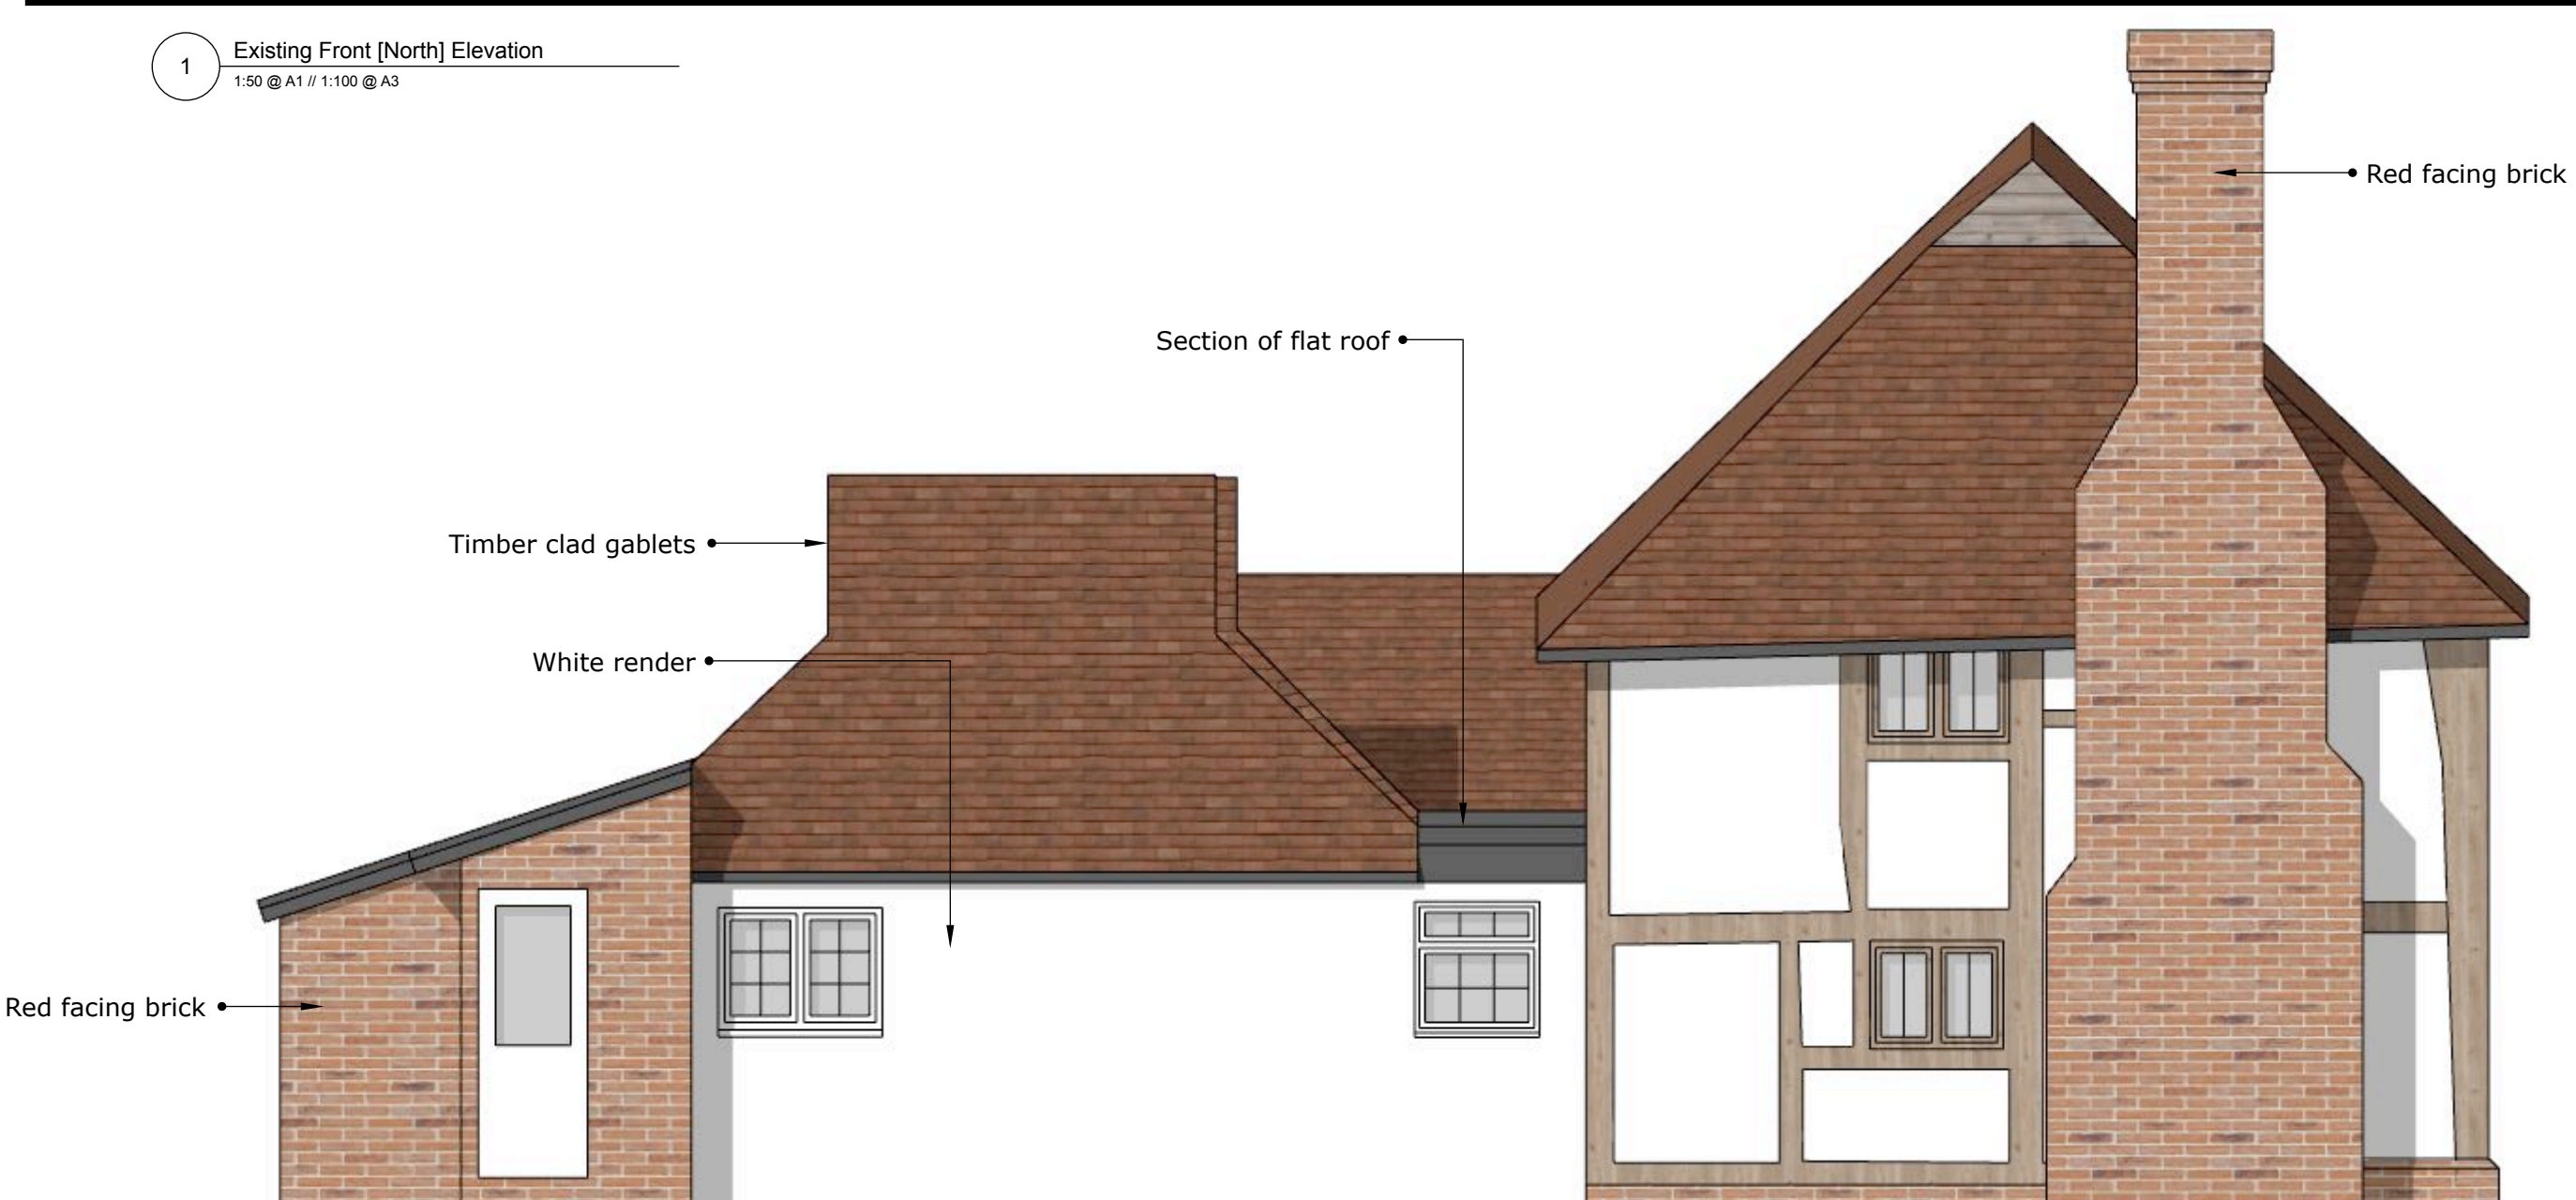

1 Existing Front (North) Elevation
1:50 @ A1 // 1:100 @ A3



2A Existing Return (East) Elevation
1:50 @ A1 // 1:100 @ A3



2 Existing Side (East) Elevation
1:50 @ A1 // 1:100 @ A3



4 Existing Side (West) Elevation
1:50 @ A1 // 1:100 @ A3



3 Existing Rear (South) Elevation
1:50 @ A1 // 1:100 @ A3



4A Existing Return (West) Elevation
1:50 @ A1 // 1:100 @ A3

White render

DATE	JULY 2026	SIZE	A1	SITE	WOODREEVES, LAMBS GREEN, HORSHAM RH12 4RG	BE // AR BECKMANN ARCHITECTURE t: 07845698006 e: OFFICE@BE-AR.CO.UK w: WWW.BE-AR.CO.UK COPYRIGHT © BECKMANN ARCHITECTURE LIMITED
DRAWN	MSH	REF NO.	BA288 - 01 - 005	TITLE	EXISTING ELEVATIONS	
SCALE	1:50 @ A1	STAGE	PLANNING	PROJECT	EXTENSIONS AND ALTERATIONS	
1:50	0.5m 1m 2m 4m	CLIENT	MR DAVID BLAIR			