wps planning
planning - design

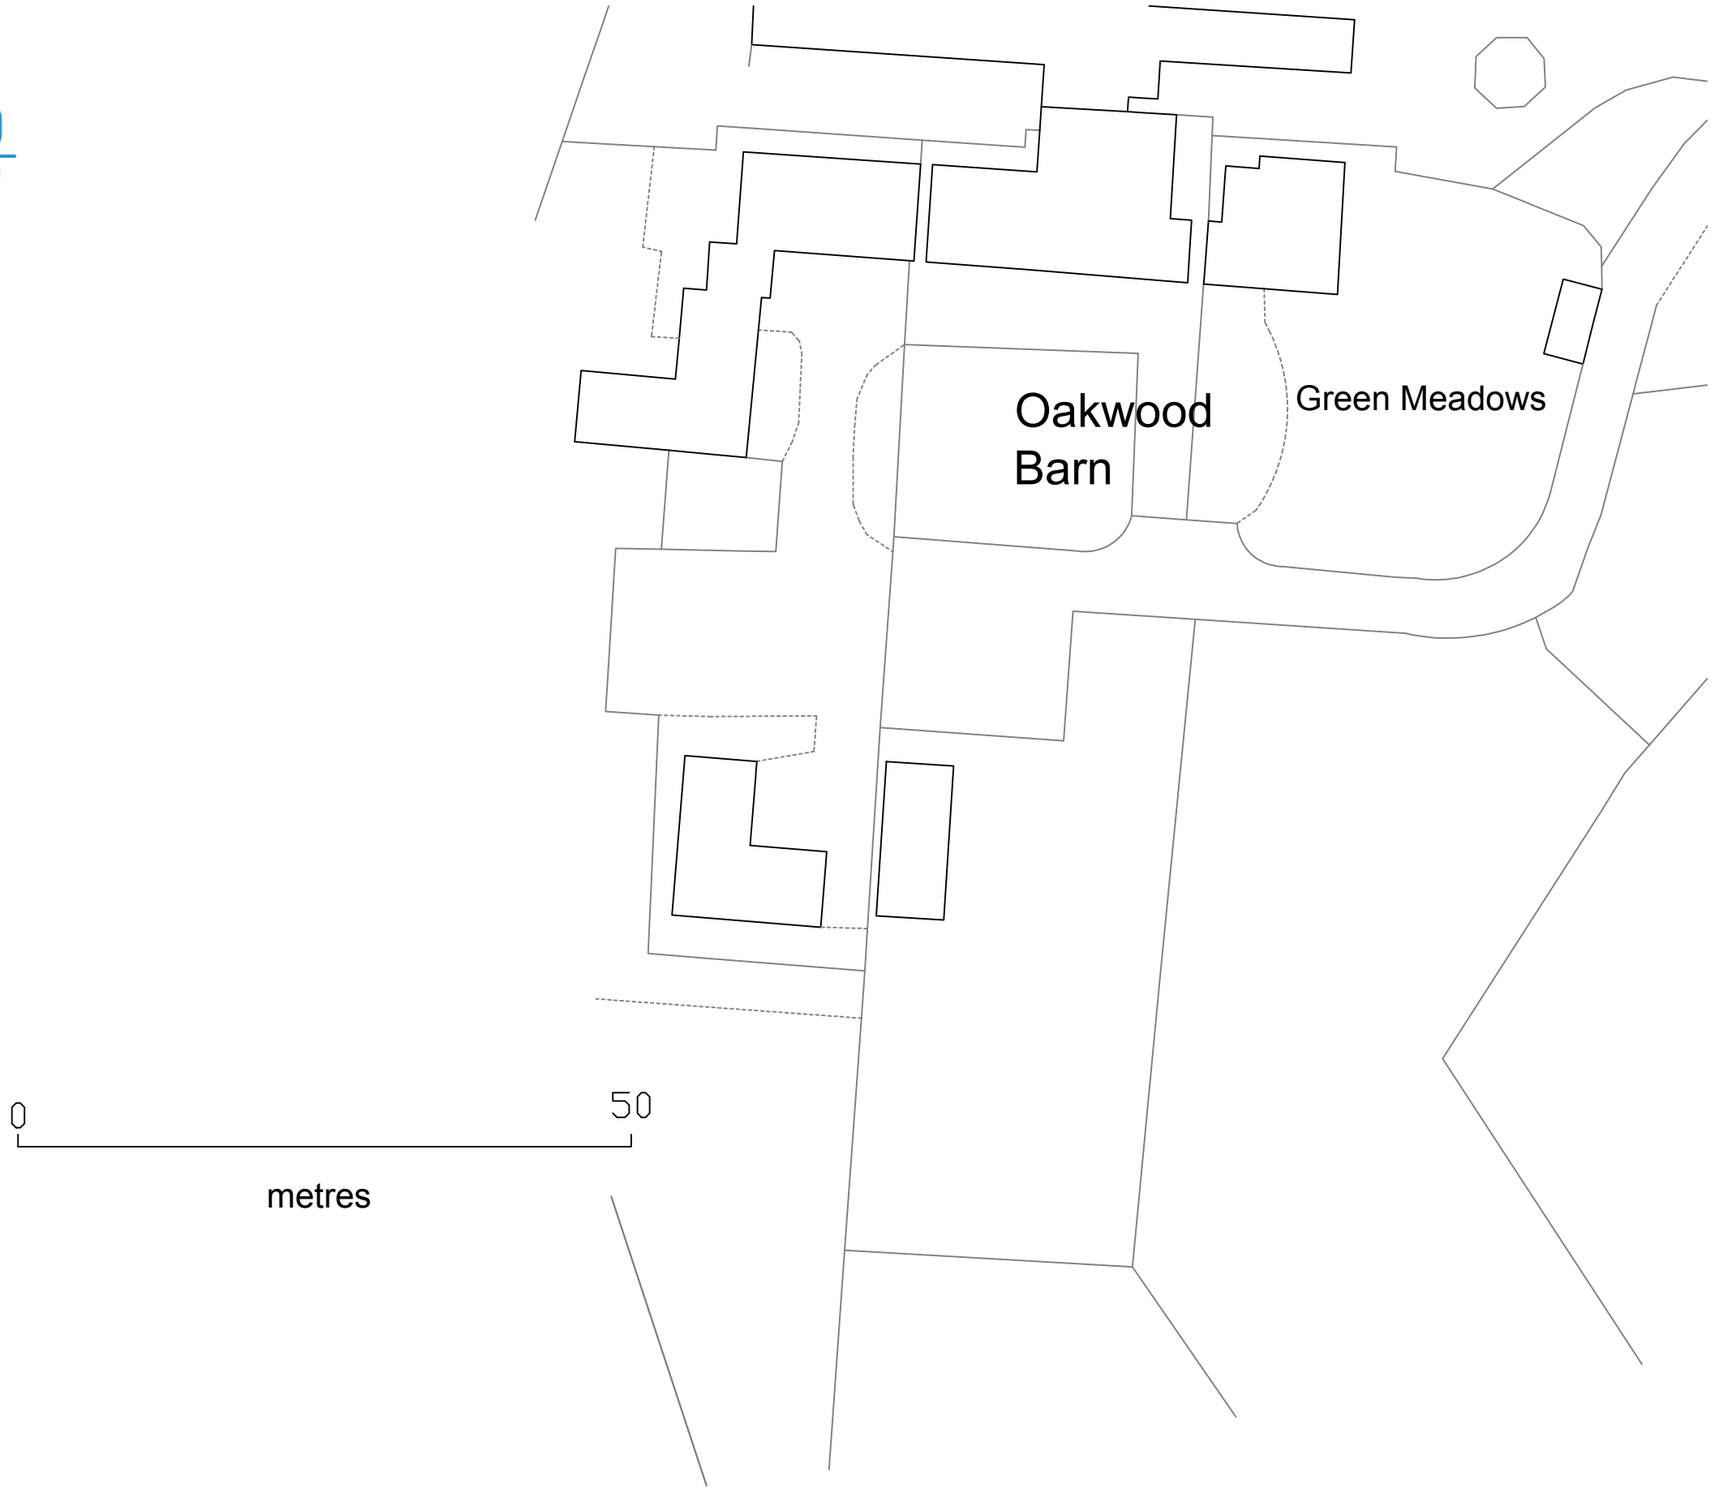

retention of summerhouse - oakwood barn, harbolets road, west chiltington - existing site plan - drawing no.150/2026/5 - scale 1:500 @a3