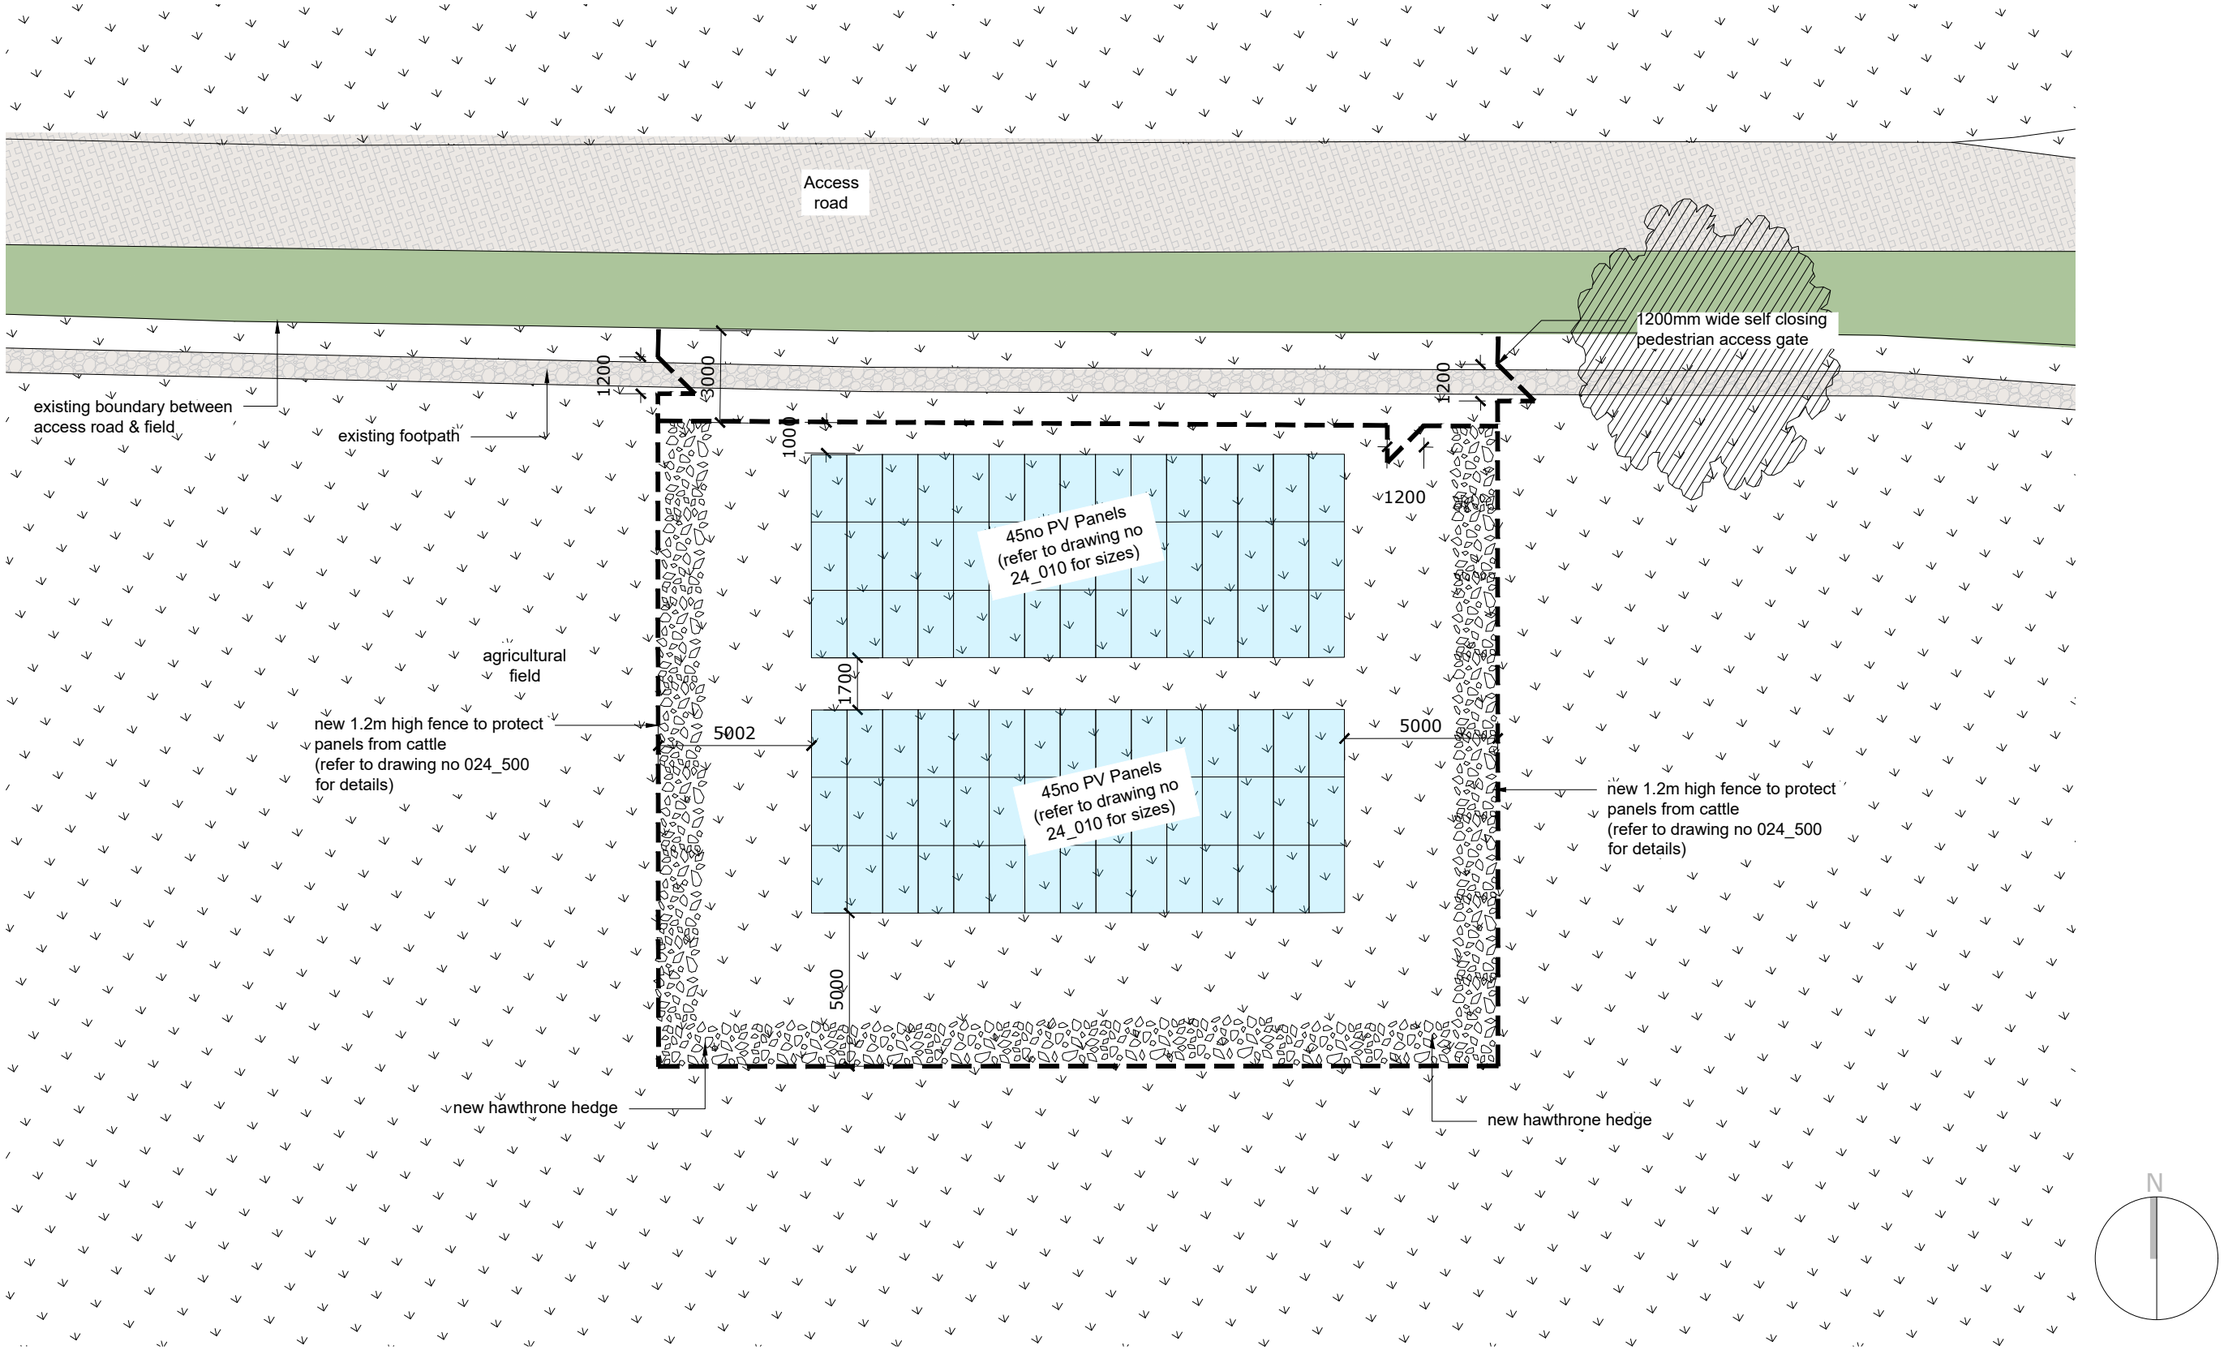

Proposed Layout Plan
1:200 @ A3

0m 5m 10m 15m 20m 25m 30m

NOTES:
1. Do not scale from this drawing for construction purposes.
2. This drawing is to be read in conjunction with all relevant manufactures specification and documentation.
3. All surveyed information provided by others.
4. All existing and proposed dimension, levels and locations to be checked and verified by the main contractor on site prior to the commencement of the works and any anomalies reported to the engineer.
5. All support and fixing requirements to be confirmed by others.
6. The locations of the footpaths based on information provided by client.

previous revisions

revision:			date:
--	first issue	MM	24.07.2023

project	Cowfold, Horsham Solar Farm
client	Marcus Hooper
drawing	Proposed Layout Plan
scale @ A3	1:200
dwg number	024_110
revision	-
date	24.07.2023
status	Planning