
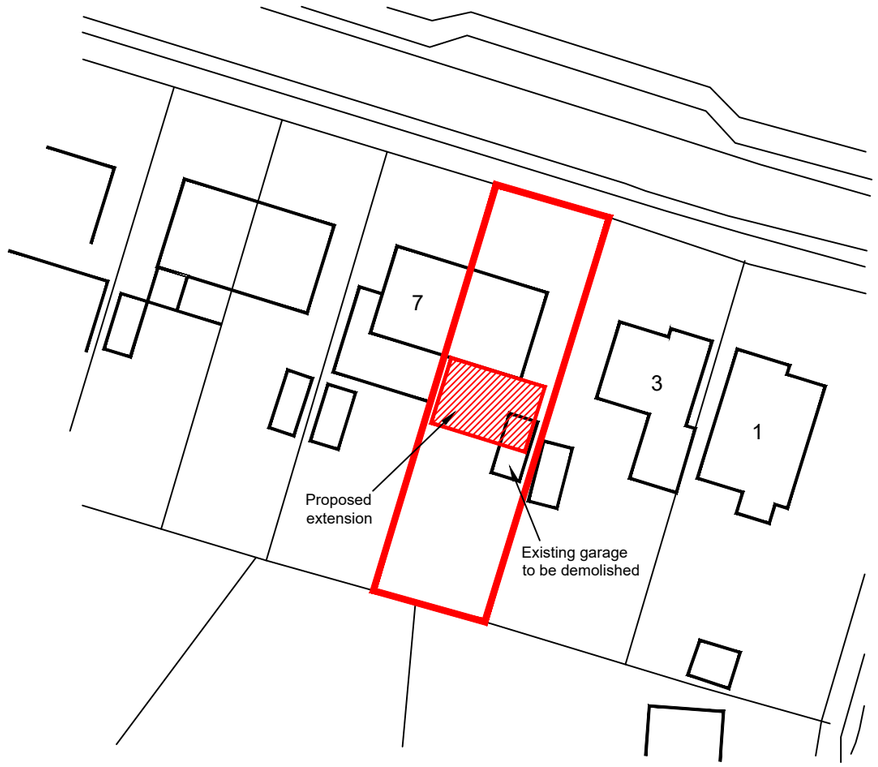


BLOCK PLAN (Scale 1:500)

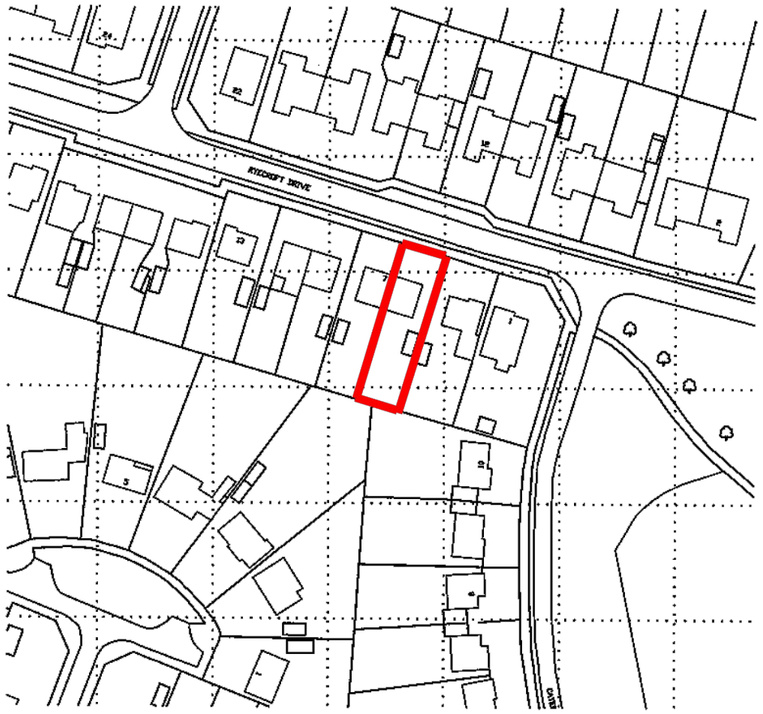

LOCATION PLAN (SCALE 1:1250)

1:500

10m 0 10m 20m 30m 40m 50m

1:1250

25m 0 25m 50m 75m 100m 125m

This document has been prepared for the titled project or named part thereof and should not be relied upon or used for any other project without an independent check being carried out as to its suitability and prior to written authority of Rathborne & Roche being obtained. Rathborne & Roche accepts no responsibility or liability for the consequence of this document being used for a purpose other than the purposes for which it was commissioned. Any person using or relying on the document for such other purposes agrees, and will by such use or reliance be taken to confirm his agreement to indemnify Rathborne & Roche for all loss or damage resulting there from. Rathborne & Roche accepts no responsibility or liability for this document to any party other than the person by whom it was commissioned.

Rev	Date	Revision Description	Drn	Chk	App
01	July 2025	Issued for Planning	CN	PR	PR
00	April 2025	Issued for Planning	CN	PR	PR

CLIENT

RATHBORNE & ROCHE
CONSULTING CIVIL & STRUCTURAL ENGINEERS
5 East Park, Crawley, West Sussex RH10 6AN
Telephone +44 (0) 1 737 773321
E-mail: rathbornes@rathbornes.co.uk

PROJECT
5 RYECROFT DRIVE
HORSHAM RH12 2AW

DRAWING
BLOCK & LOCATION PLANS

DRAWN C. Nicholson	CHECKED P. Rathborne	APPROVED P.Rathborne
TRACED	SCALE As Shown	DATE April 25

DRAWING No.
RR24-160-XX-DRG-01

REV
01

A3 Plot Scale 1=
.DWG
CAD Filename: