




Side Elevation
Scale 1:100 @A1

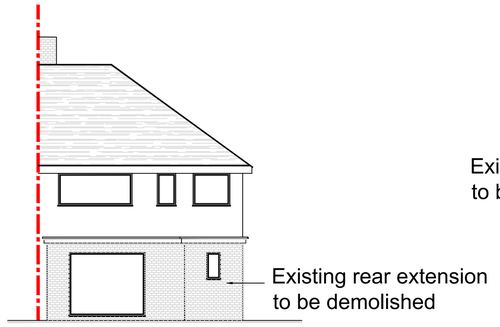


Rear Elevation
Scale 1:100@A1

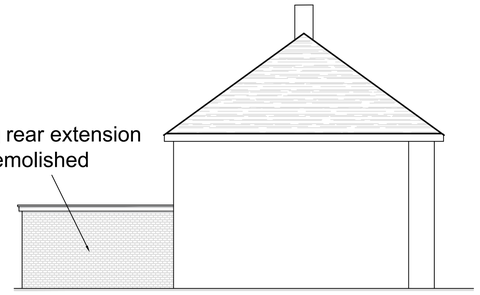


Side Elevation
Scale 1:100 @A1

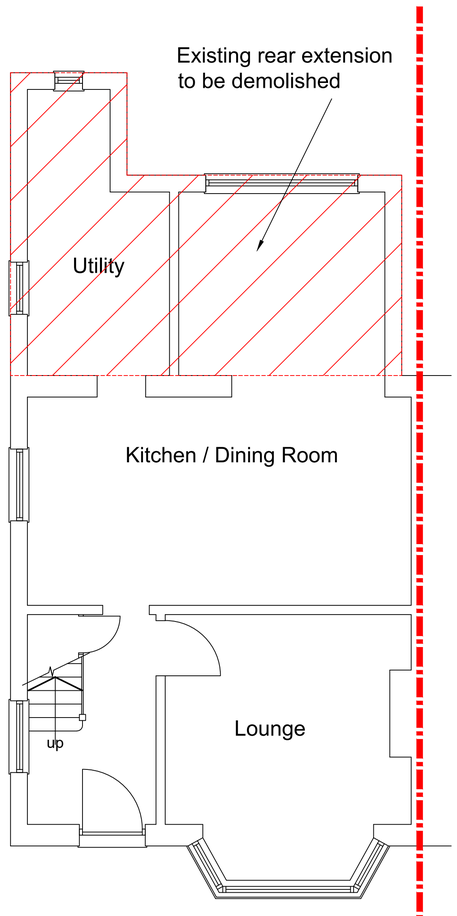

Ground Floor Plan
Scale 1:50 @A1

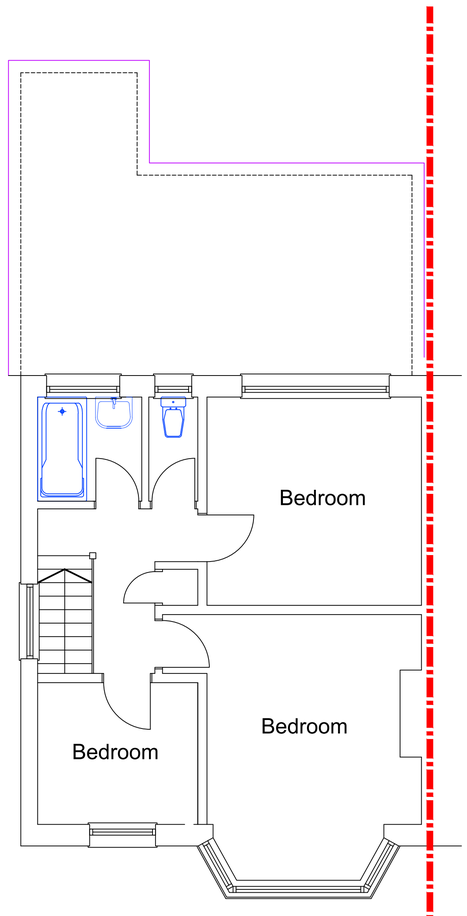

First Floor Plan
Scale 1:50 @A1

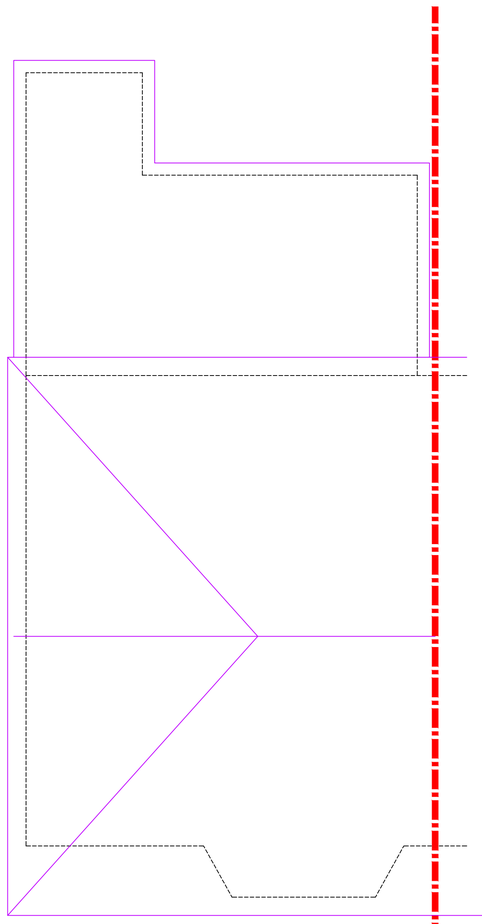

Roof Plan
Scale 1:50 @A1

1:25
0.5m 0 0.5m 1m 1.5m 2m 2.5m

1:50
1m 0 1m 2m 3m 4m 5m

1:100
2m 0 2m 4m 6m 8m 10m

Notes

This document has been prepared for the titled project or named part thereof and should not be relied upon or used for any other project without an independent check being carried out as to its suitability and prior to written authority of Rathborne & Roche being obtained. Rathborne & Roche accepts no responsibility or liability for the consequence of this document being used for a purpose other than the purposes for which it was commissioned. Any person using or relying on the document for such other purposes agrees, and will by such use or reliance be taken to confirm his agreement to indemnify Rathborne & Roche for all loss or damage resulting there from. Rathborne & Roche accepts no responsibility or liability for this document to any party other than the person by whom it was commissioned.

Rev	Date	Revision Description	Drn	Chk	App
00	July 2025	Issued for Planning	CN	PR	PR

CLIENT

RATHBORNE & ROCHE
CONSULTING CIVIL & STRUCTURAL ENGINEERS
5 East Park, Crawley, West Sussex RH10 6AN
Telephone 01737 773321
Email: rathbornes@rathbornes.co.uk

PROJECT
5 RYECROFT DRIVE
HORSHAM RH12 2AW

DRAWING
PROPOSED EXTENSION
EXISTING FLOOR PLANS
and ELEVATIONS

DRAWN C. Nicholson	CHECKED P. Rathborne	APPROVED P. Rathborne
TRACED	SCALE 1:100 & 1:50@A1	DATE July 2025

DRAWING No. RR24-160-XX-DRG-03
REV 00

A1 Plot Scale 1=
CAD Filename .DWG