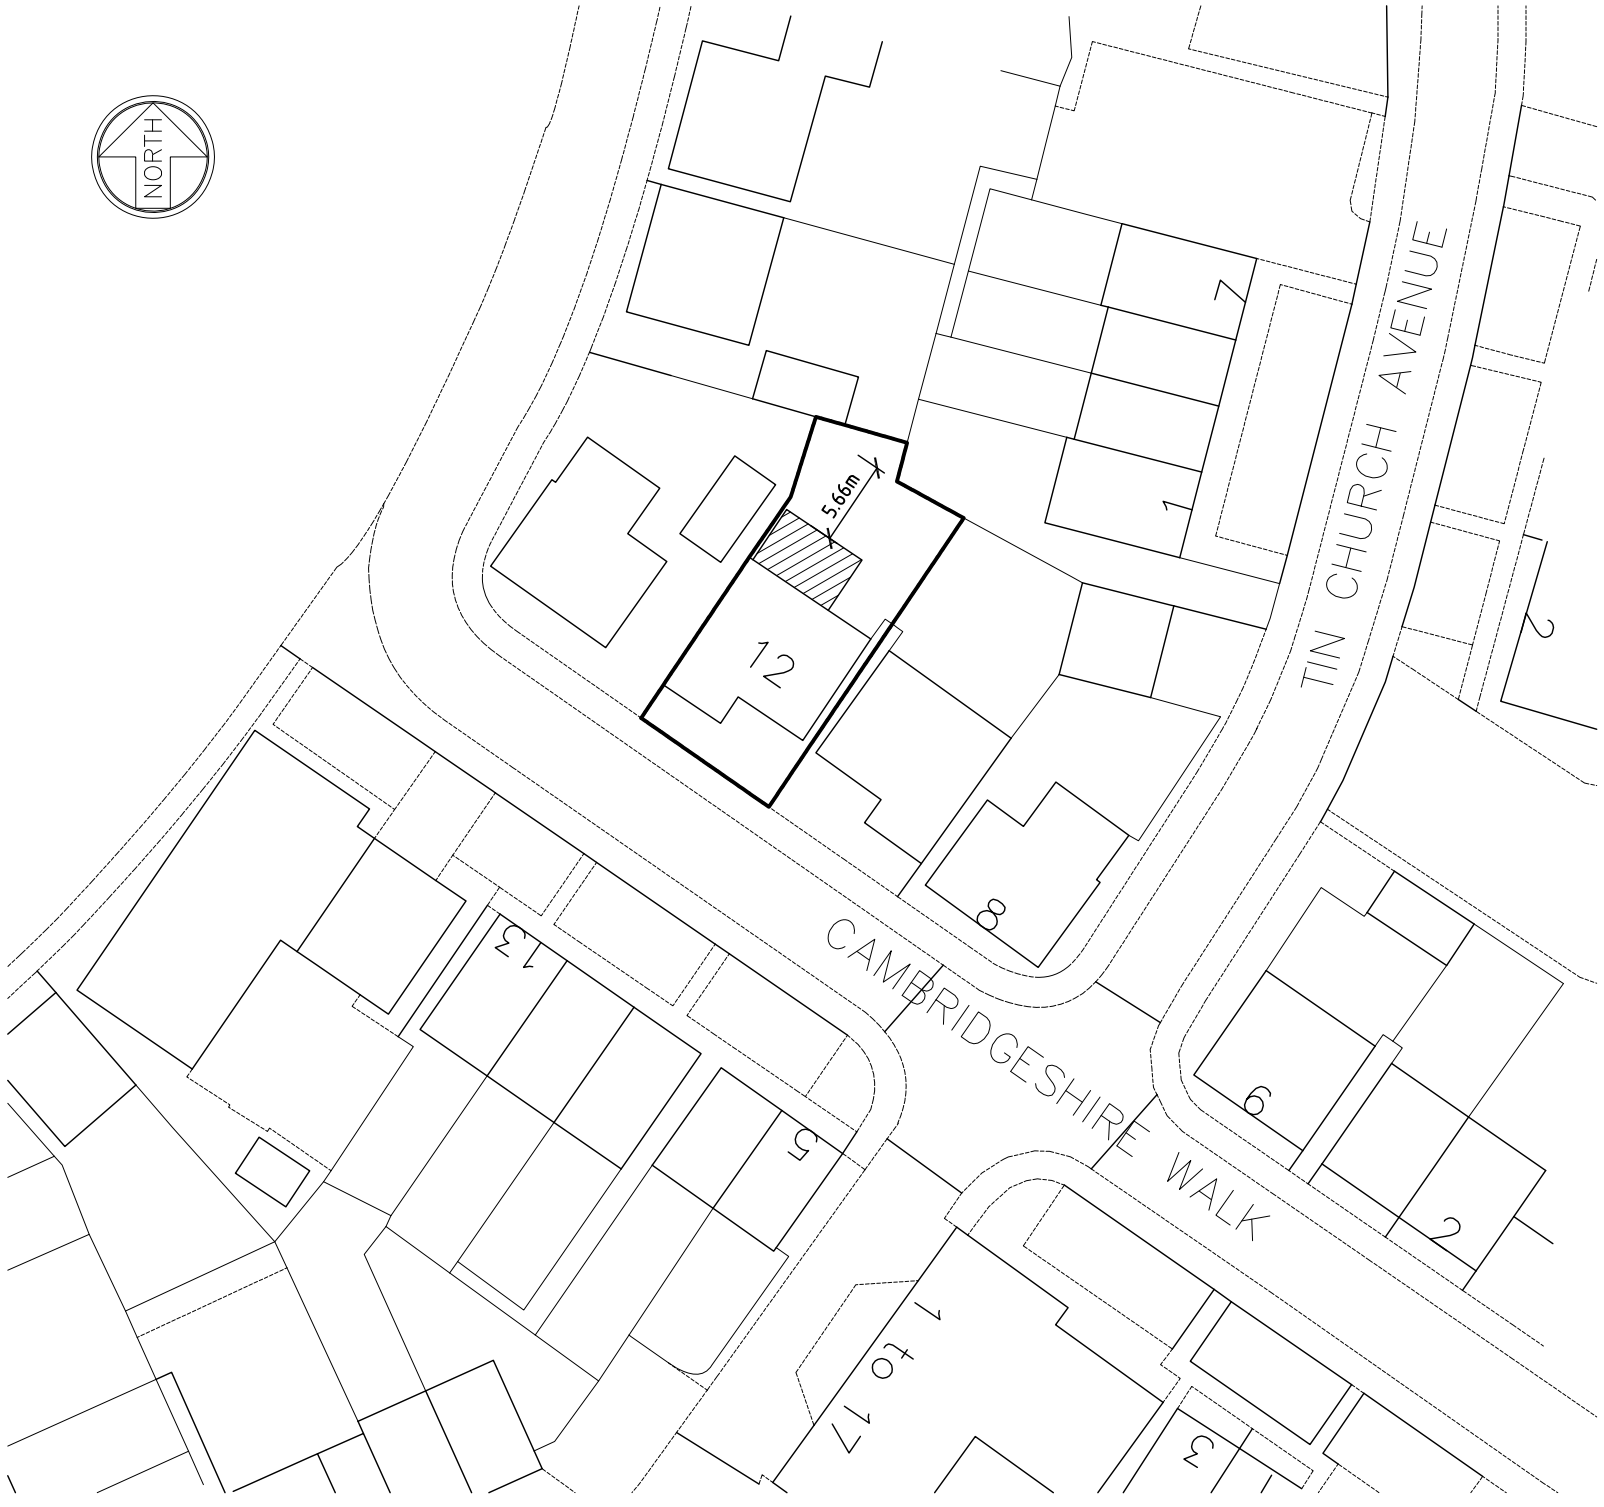

1. BLOCK PLAN 1:500

0 10 20 30 40 50m

Scale 1:500

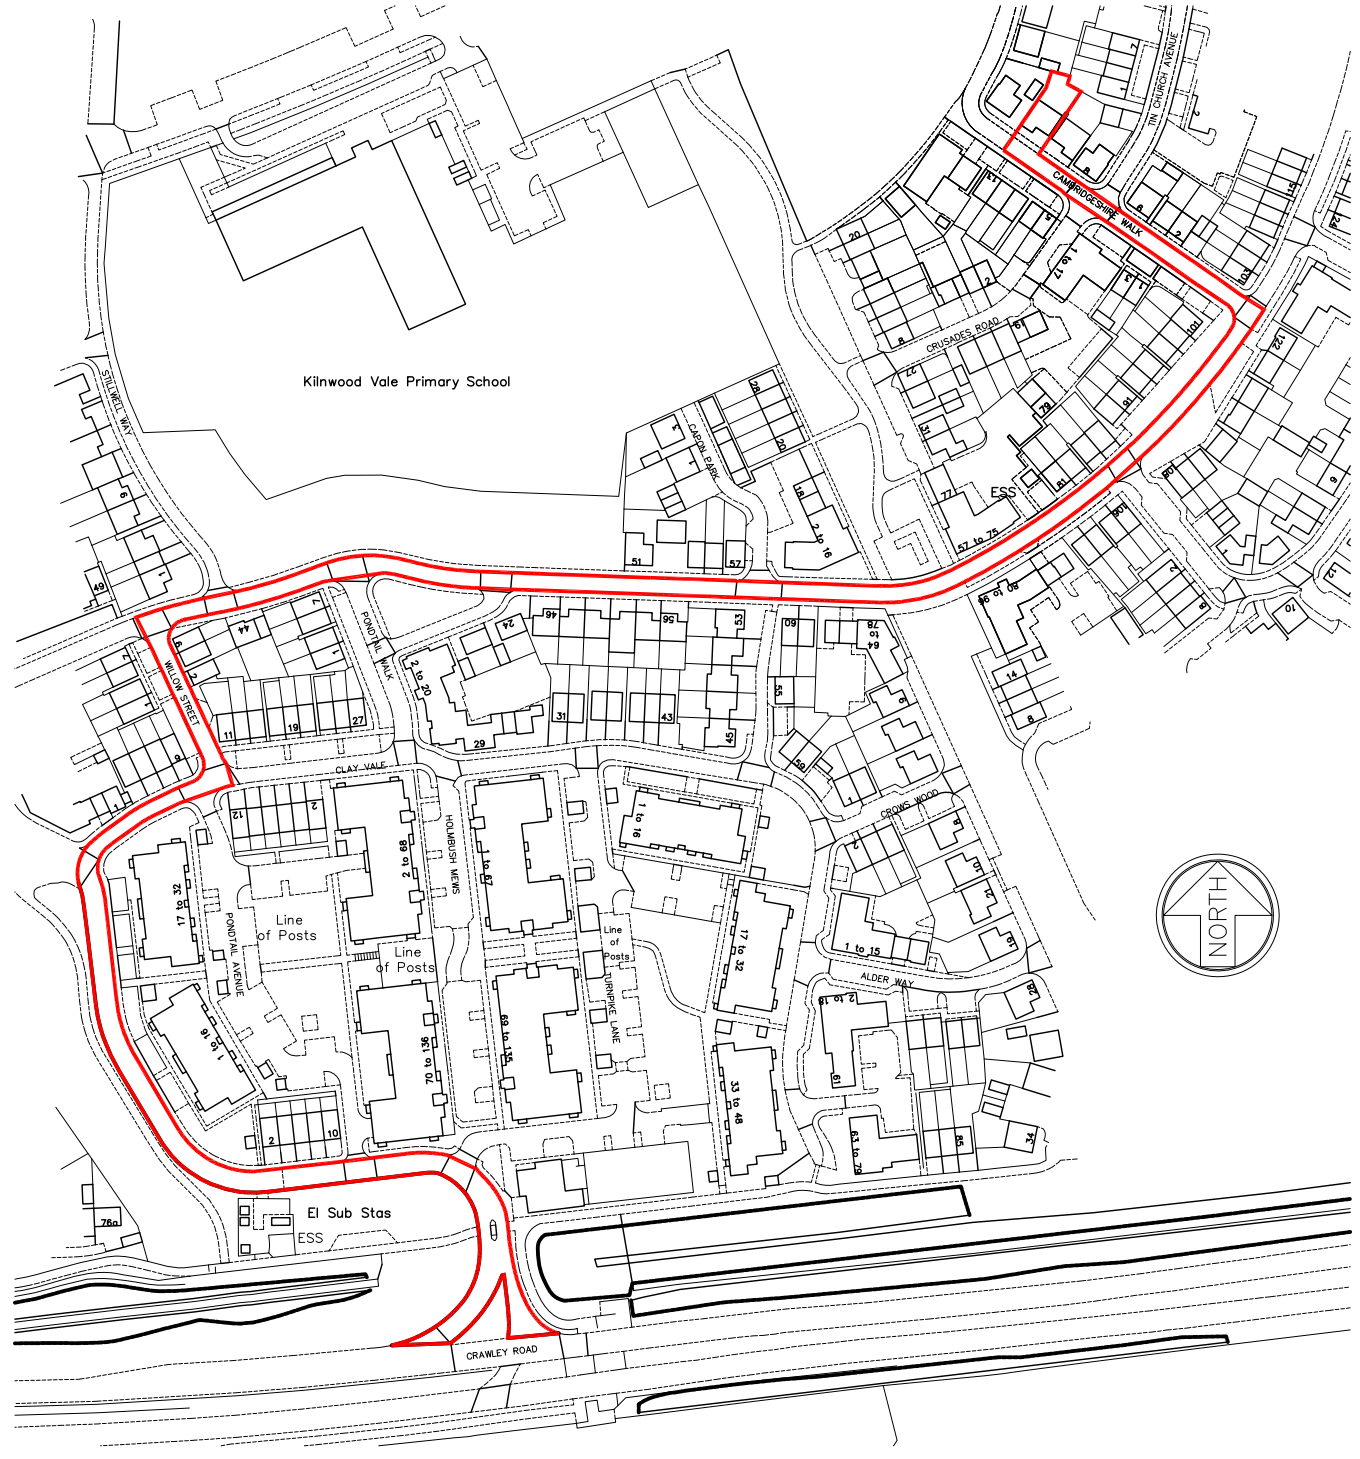

Ordnance Survey (c) Crown Copyright 2024. All rights reserved. Licence number 100022432

2. LOCATION PLAN 1:2500

0 40 80 120 160 200m

Scale 1:2500

Client:
Mahdi Dolati Miab & Haleh Fardin

Project:
12 Cambridgeshire Walk Faygate Horsham RH12 0DD

Drawing Title:
Block plan and location plan

Scale @ A3:	Date:	Drawing No:	Revision:
1:500/2500	Oct. 23	397/PL01	B)17.01.2024

PLarchitects limited, 199 Walton Road, West Molesey, Surrey KT8 2HZ
Phone: 07943 836 440 - e-mail: info@plarchitects.co.uk ©