


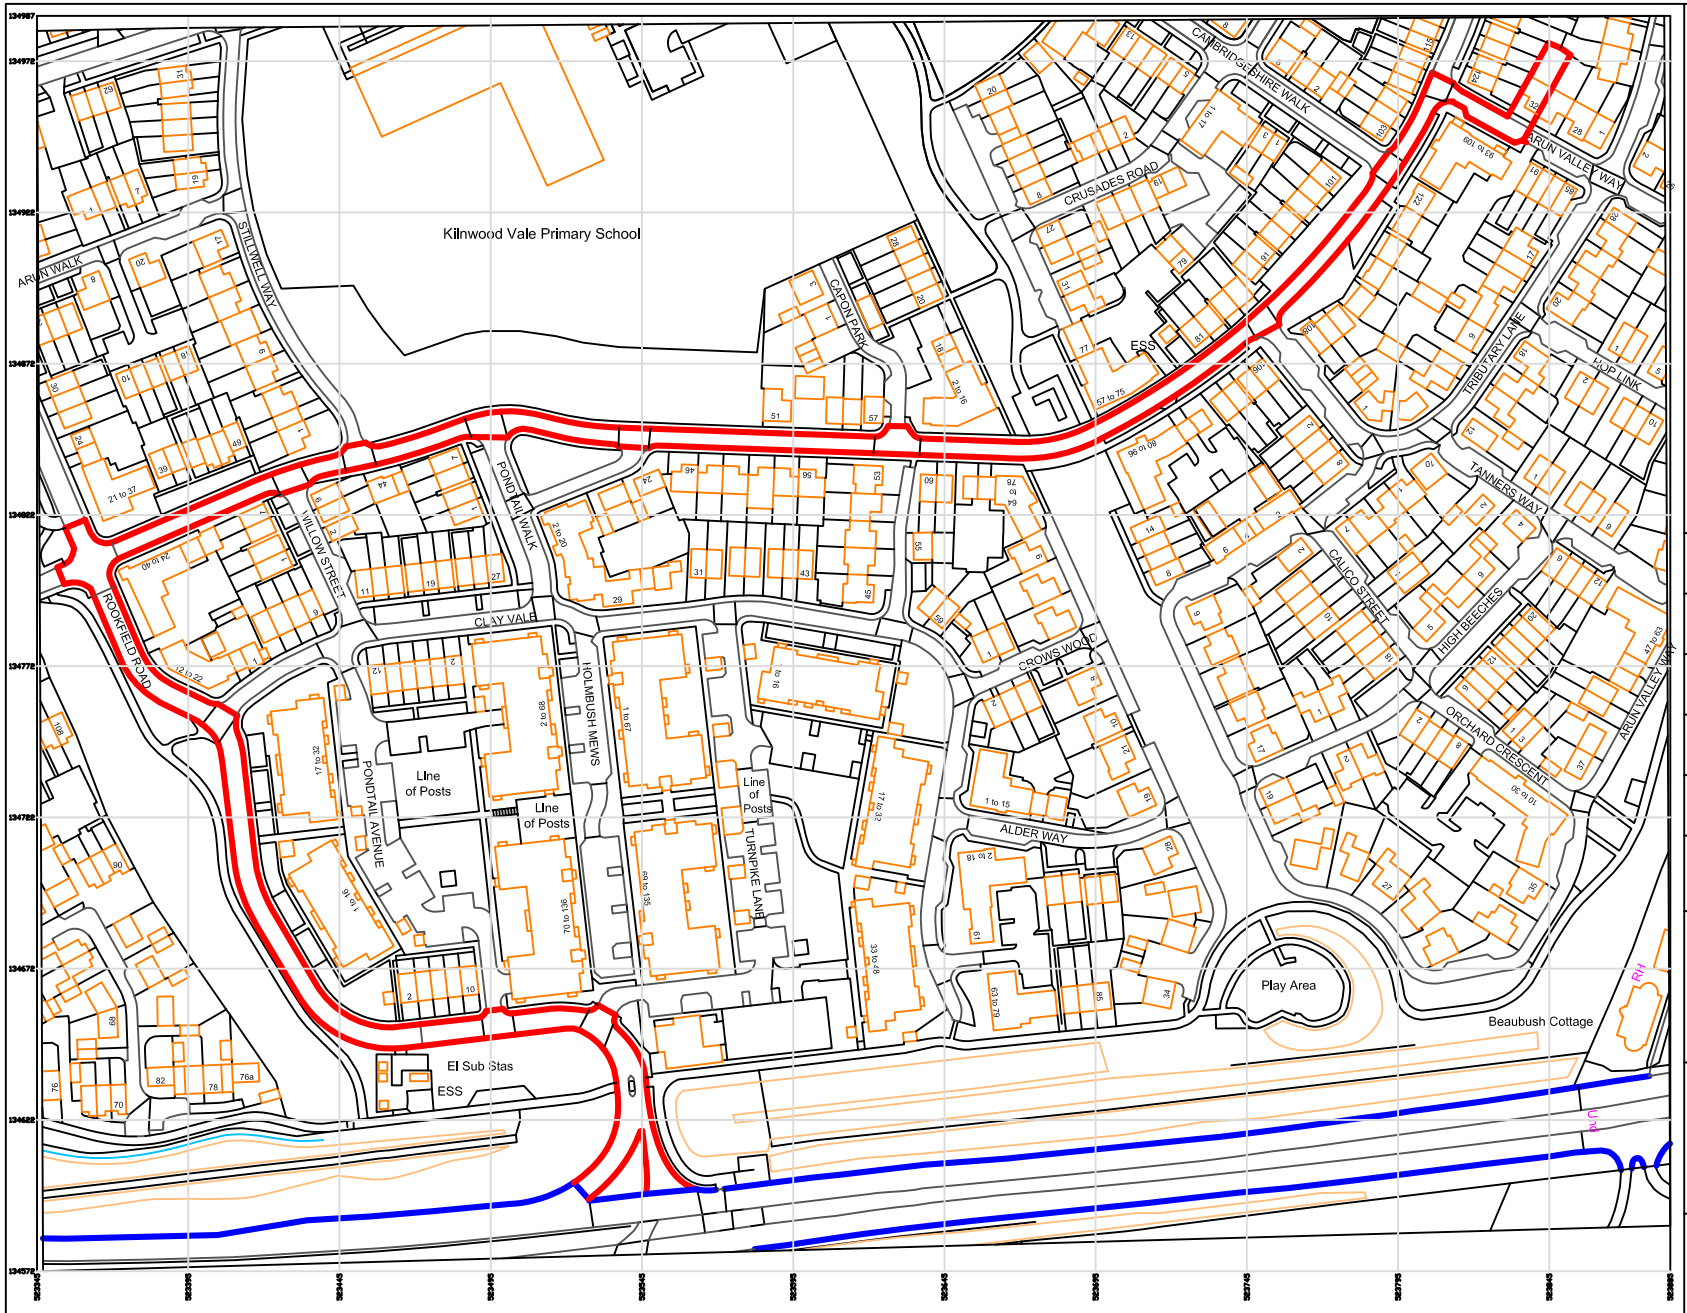


**Notes:**

This drawing is protected by copyright 'All Rights Reserved'. Duplication, copying, use in whole or part, and printing by whatever means is forbidden, unless permission has be given in writing by William Harmsworth

| Rev | Date | Revisions |
|---|---|---|
| A | 08 Mar 24 | New drawing |

| Scale | View |
|---|---|
| 1:2500 | Location Plan |

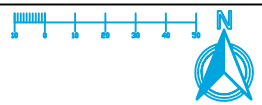**Client:** John Sage

**Job Title:** 32 Arun Valley Way
Faygate
Horsham
RH12 0BF

**Drawing Title:**

# Proposed Location Plan

**Dwg No:** 1198-01

WHA
Little Cherryhurst,
Partridge Lane, Newdigate,
DORKING, Surrey, RH5 5EE
Tel: 01306 631459
wha_office@btinternet.com