LOCATION PLAN **PLAN No K P 3** SCALE 1 : 2500

GOODWIN RISE ,BILLINGSHURST ROAD,COOLHAM,WEST SUSSEX.

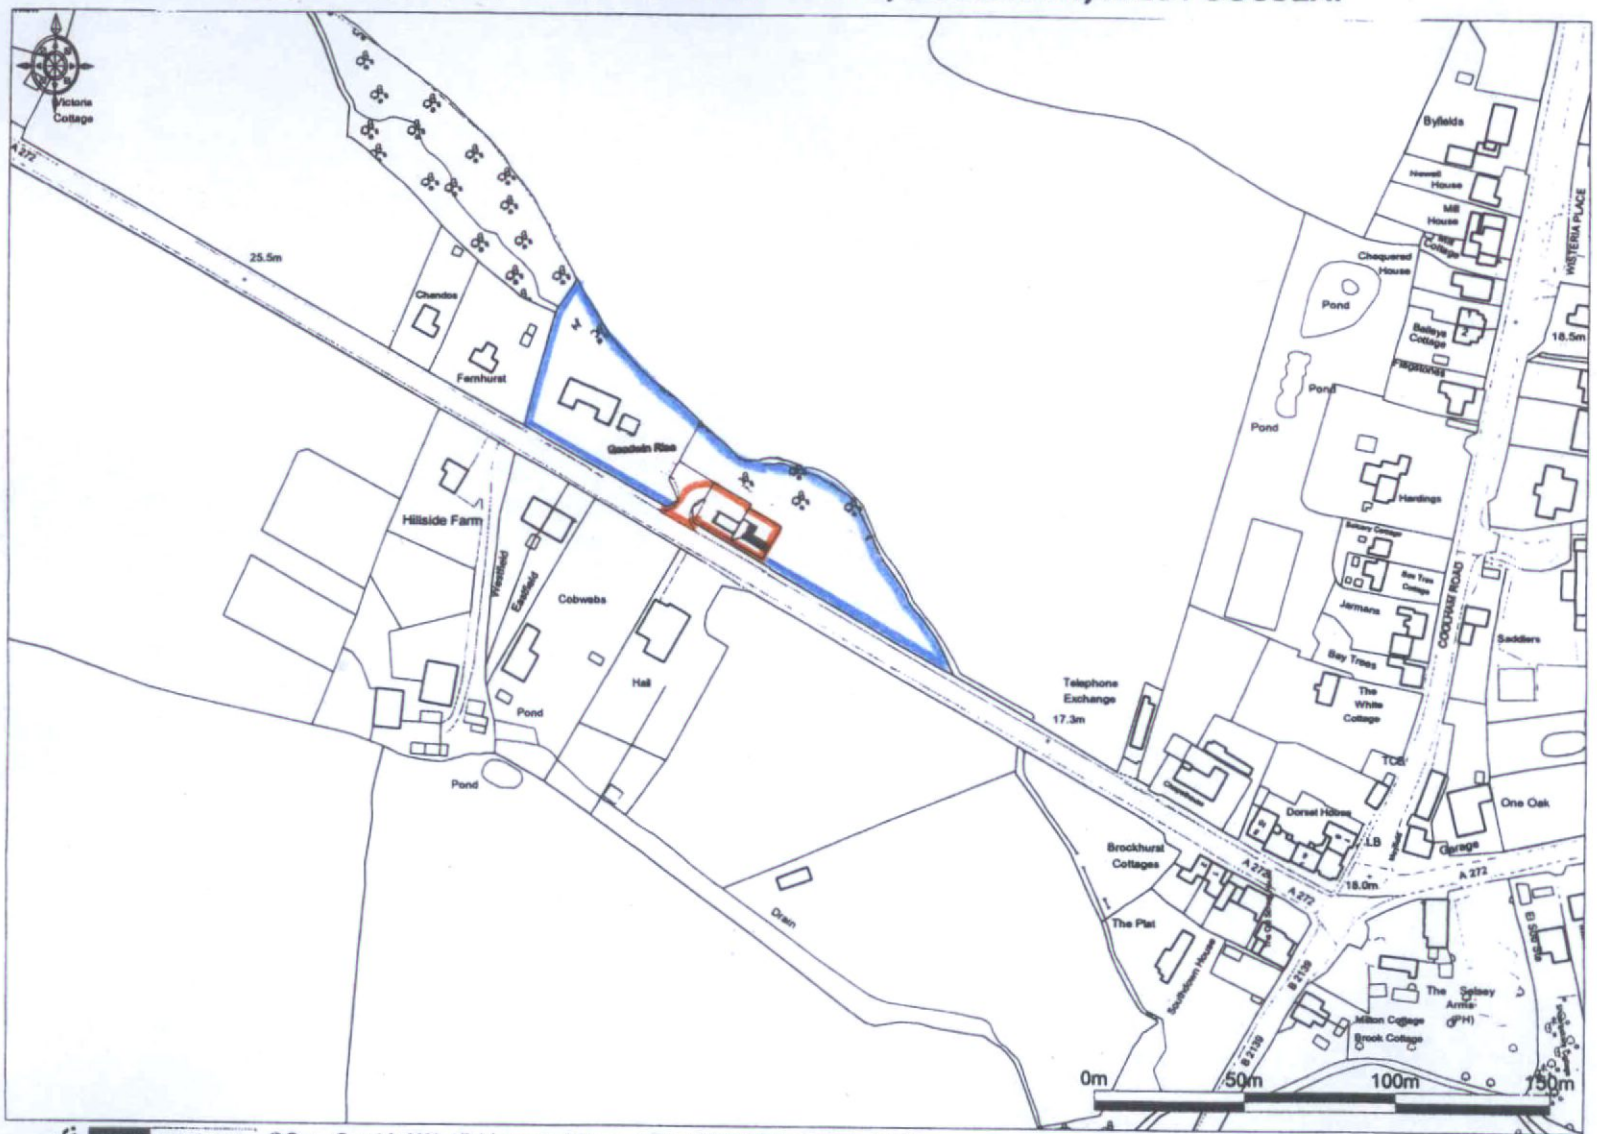

© Crown Copyright 2008. All rights reserved. Licence number 100020449. Plotted Scale - 1:2500