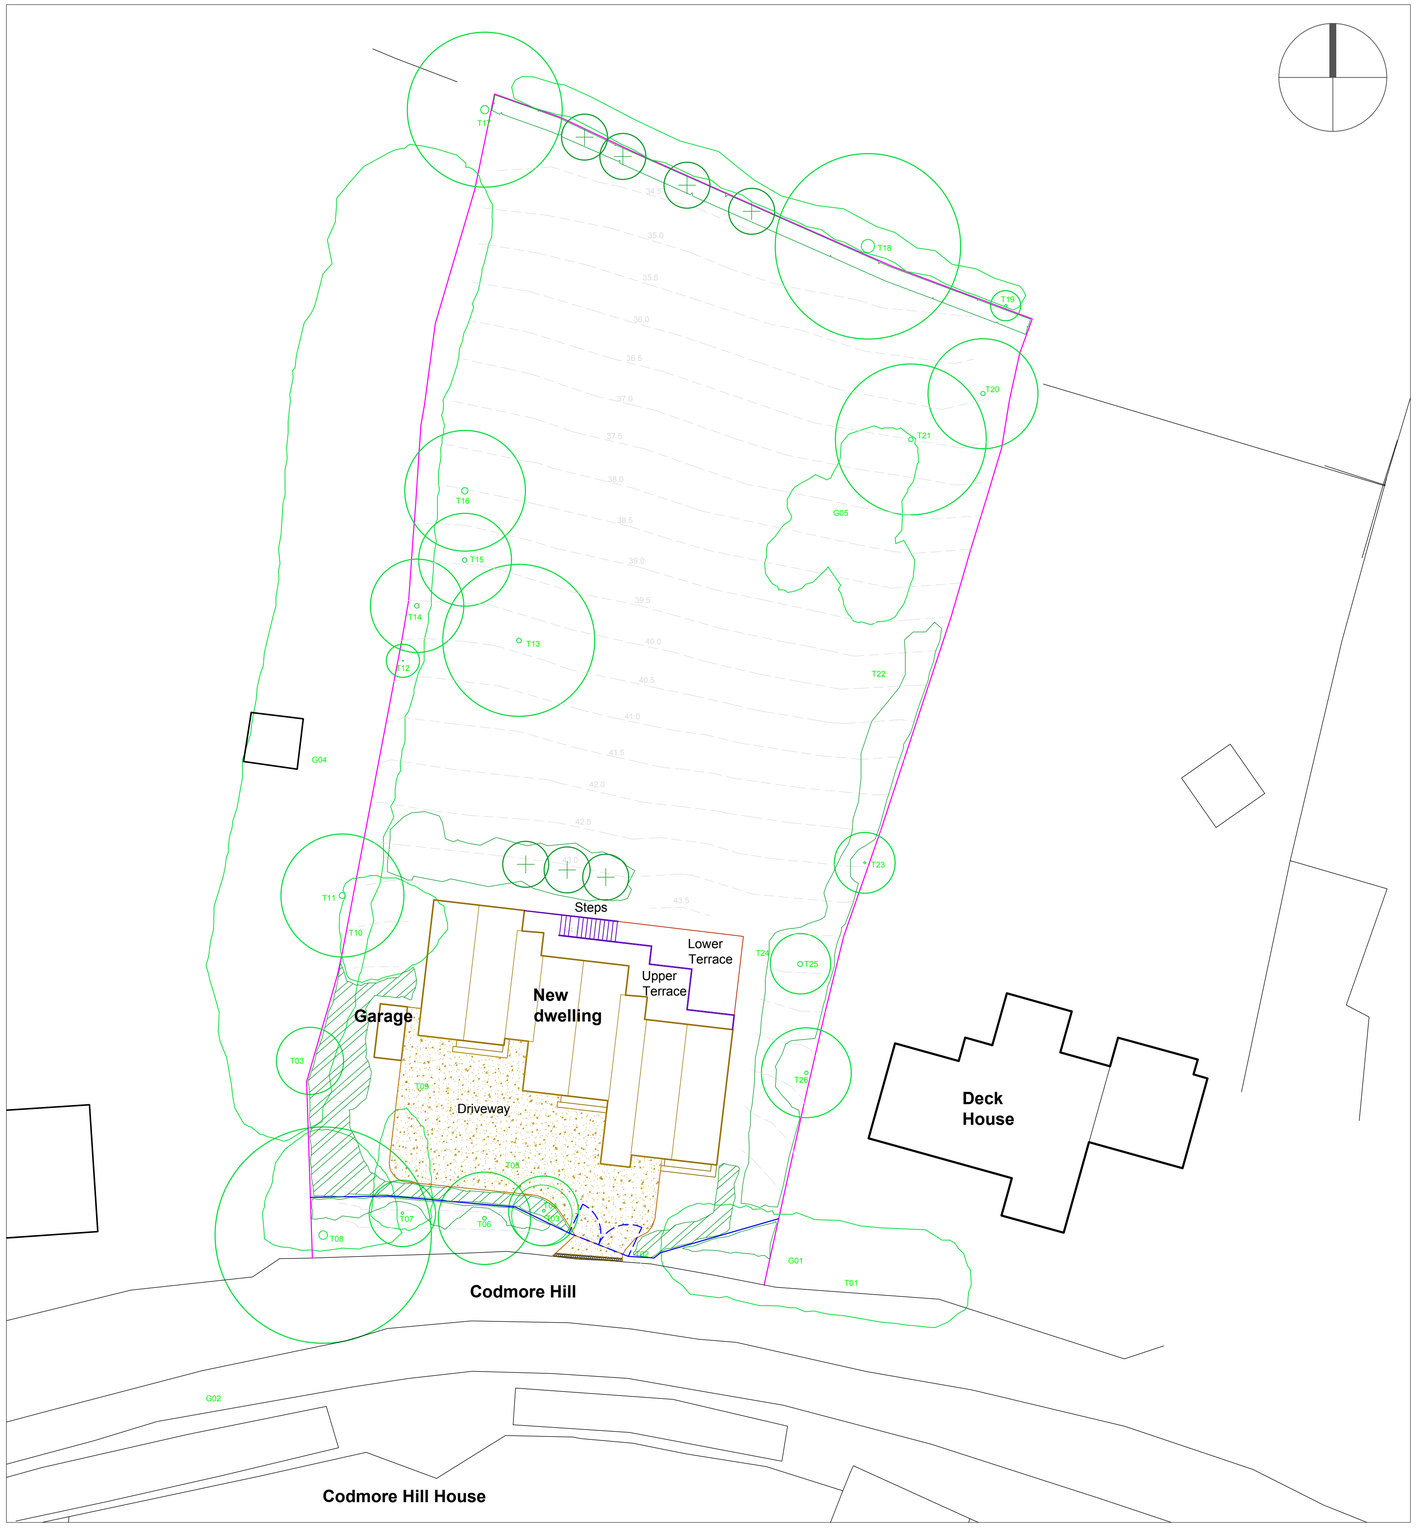


Hard Landscape Plan 1:200 @ A1, 1:400 @ A3

Key

- Existing contour
- Existing building
- Existing edging, fencing etc
- Existing tree retained
- Existing planting retained
- New driveway resin bound (golden gravel) surfacing except in root protection areas where a 'No Dig' plastic honeycombe filled with gravel to be used
- New, 2 rows of cropped granite setts in mortar with 10mm flush joints
- Make good existing fence
- New ranch style, 2 rail cleft chestnut pale fence

Notes
Proposed Steps, Lower and Upper Terraces to Architects specification.
Potential for gates at the entrance

0 10m

PLEASE NOTE

FOR PLANNING PURPOSES ONLY.

© COPYRIGHT HLA 2026

Revisions

Rev A NH 08-05-26 Resin bonded area revised and spec altered to resin bound, gravel

Harper Landscape Architecture LLP
t 01424 442842 m 07985 732311
e nickhla@btinternet.com
www.harperlandscapearchitecture.co.uk

Drawing: Hard Landscape Plan			Date: 23-03-25
Project/Client: Land opposite Codmore Field House, Ms L Blaber			Scale: 1:200 @ A1
Job: 611	Drawing number: hla 611 02	Revision: A	Purpose: Planning