

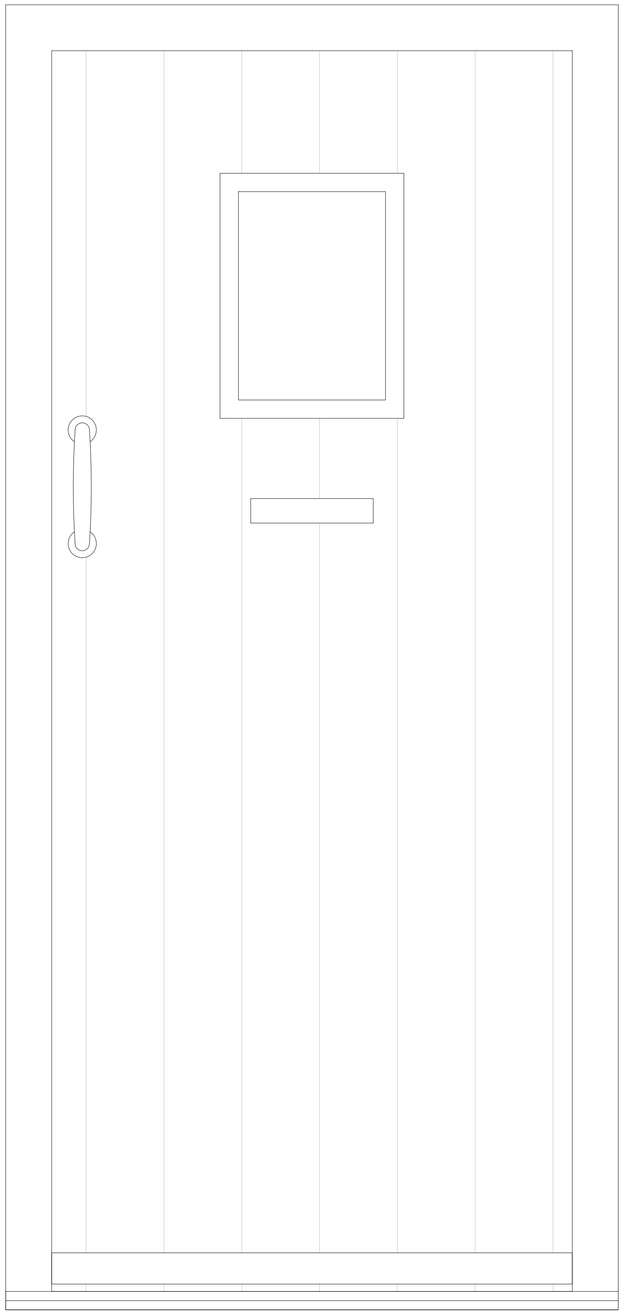



Front door detail - Elevation
1:5 | PROPOSED

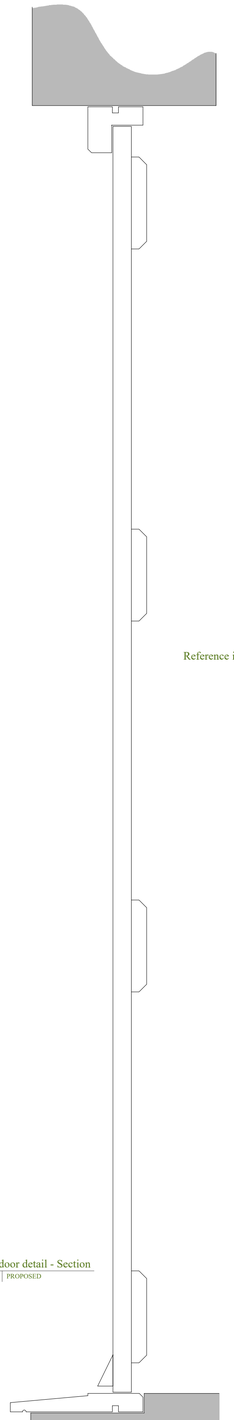

Front door detail - Section
1:5 | PROPOSED

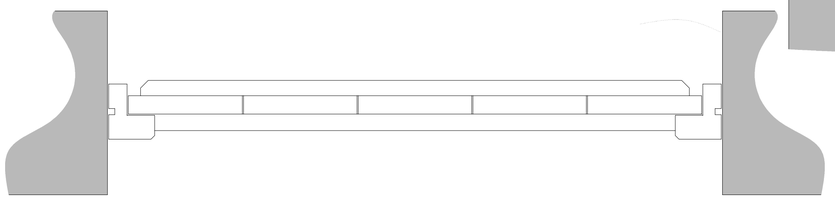

Front door detail - Plan
1:5 | PROPOSED

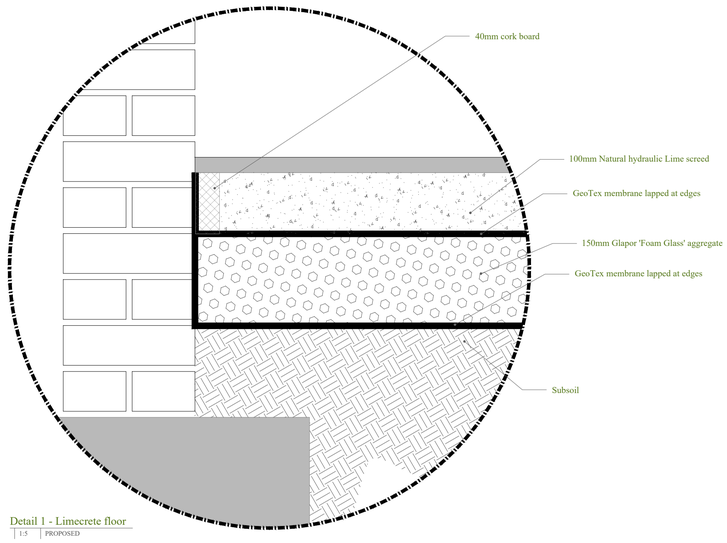


Detail 1 - Limecrete floor
1:5 | PROPOSED

Reference image - painted timber framed windows






Reference image - 'Cottage Style' door

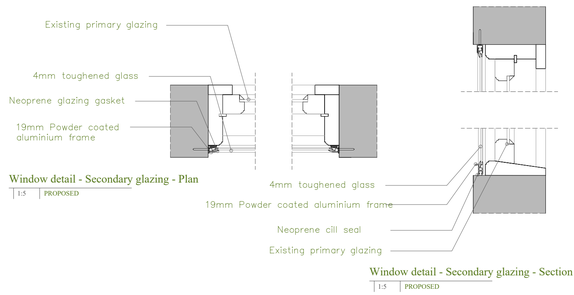


Window detail - Secondary glazing - Plan
1:5 | PROPOSED


Window detail - Secondary glazing - Section
1:5 | PROPOSED

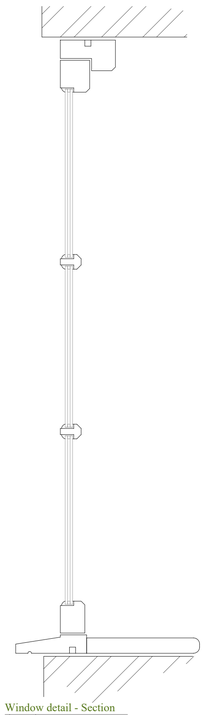

Window detail - Section
1:5 | PROPOSED

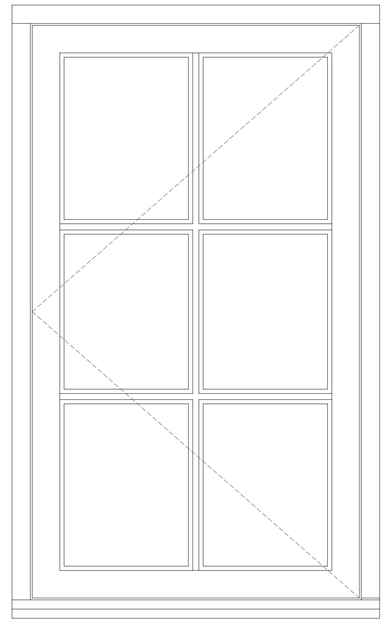

Window detail - Elevation
1:5 | PROPOSED

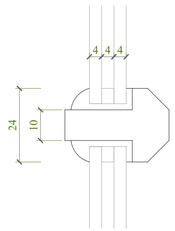

Window detail - Glazing bar
1:5 | PROPOSED



Window detail - Plan
1:5 | PROPOSED

This drawing is the copyright of Manorwood Construction Ltd but may be used for planning purposes by the Local Authority without breach of copyright.

Do not scale from this drawing unless for Local Authority planning purposes.

All dimensions must be checked on site prior to commencement of works.

Construction (Design and Management) Regulations 2015

This drawing is intended for Planning purposes only and as such does not highlight residual design related health and safety risks.

This information can be provided on request; however, it is anticipated that the full extent of residual risks will be identified during the detailed Building Regulations or construction design phase and prior to construction works commencing on site.

All responsibilities and duties of Principle Designer as stated within the above regulations now revert to the client unless Manorwood are appointed to undertake Building Regulations or construction drawings.

MANORWOOD
building on tradition

Suite 114
26 The Hornet
Chichester
West Sussex
PO19 7HB

tel: 01243 201 102
email: enquiries@manorwood.co.uk
web: www.manorwood.co.uk

Address
Comfrey, Coolham Road, Coneyhurst, West Sussex, RH14 9DH

Drawing No.	2303CO_R1_106
Scale @ A1	As Indicated
Job No.	2303CO_R1
Drawn By	VM
Checked By	BK
Drawn On	09.10.2023
Issued On	09.10.2023
Drawing	**Details**
Status	Planning
Revision	
00	09.10.2023

1m @ 1:
50
100
200
500
1250