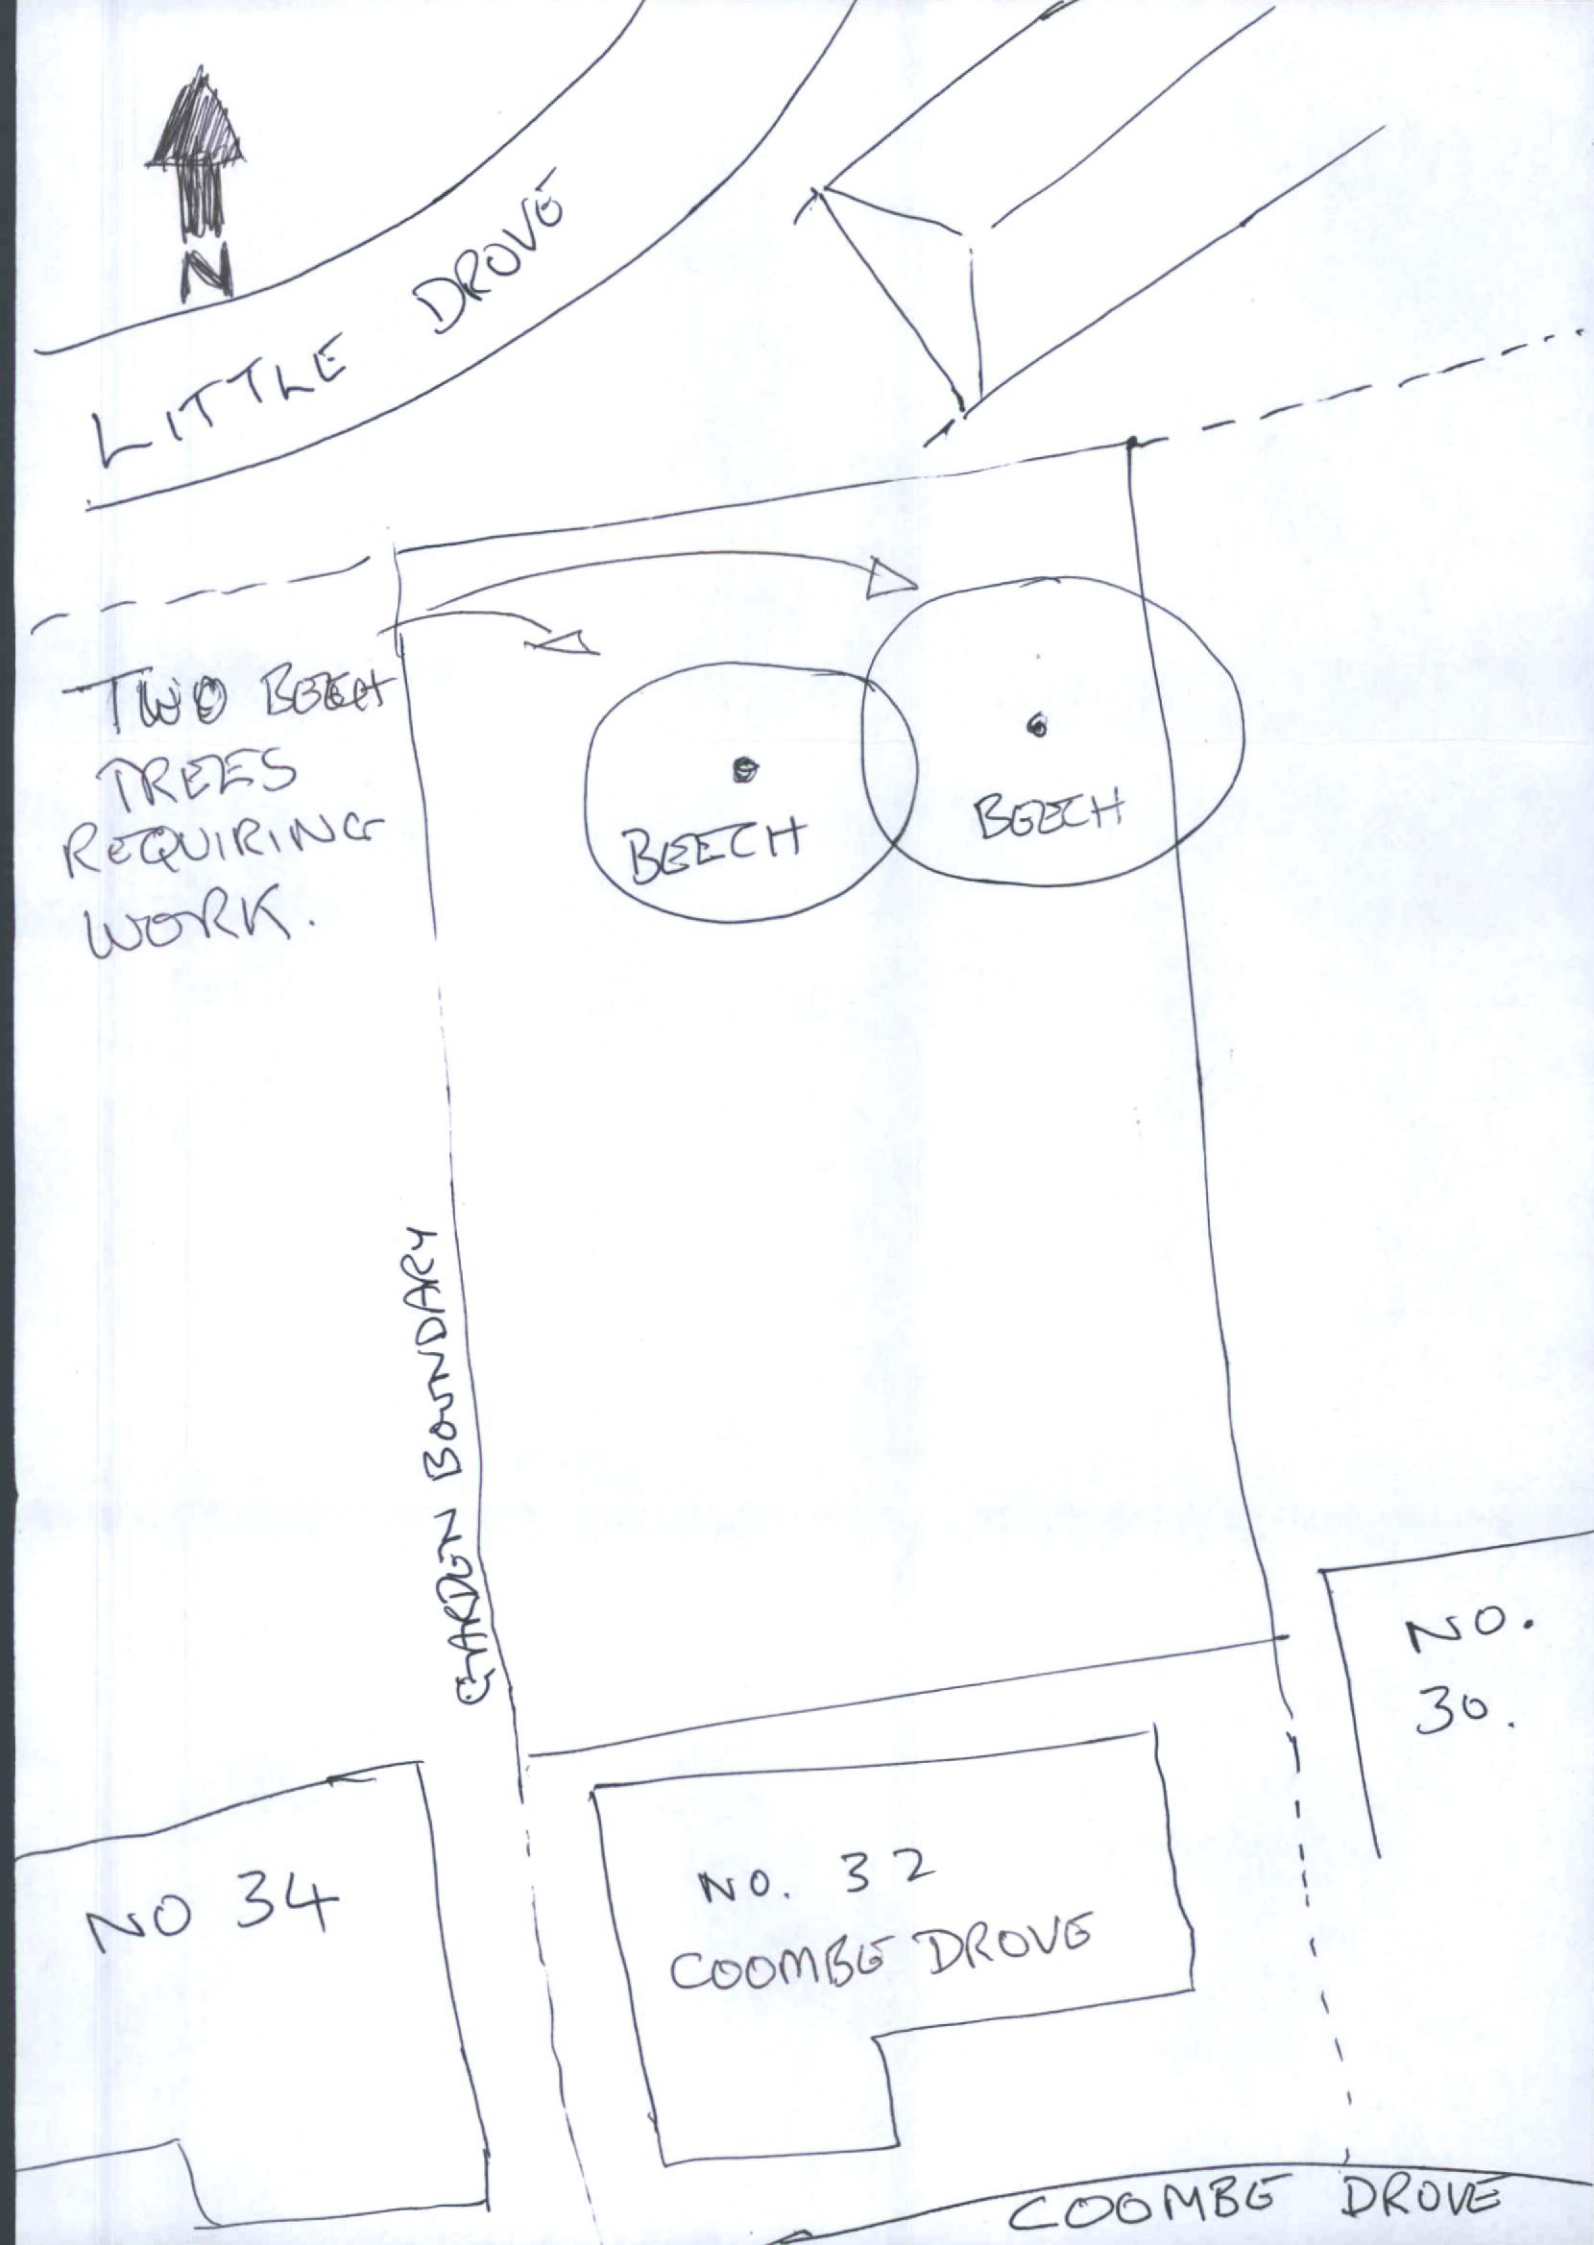

N
LITTLE DROVE
TWO BEECH TREES REQUIRING WORK.
BEECH
BEECH
GARDEN BOUNDARY
NO. 30.
NO 34
NO. 32
COOMBE DROVE
COOMBE DROVE