




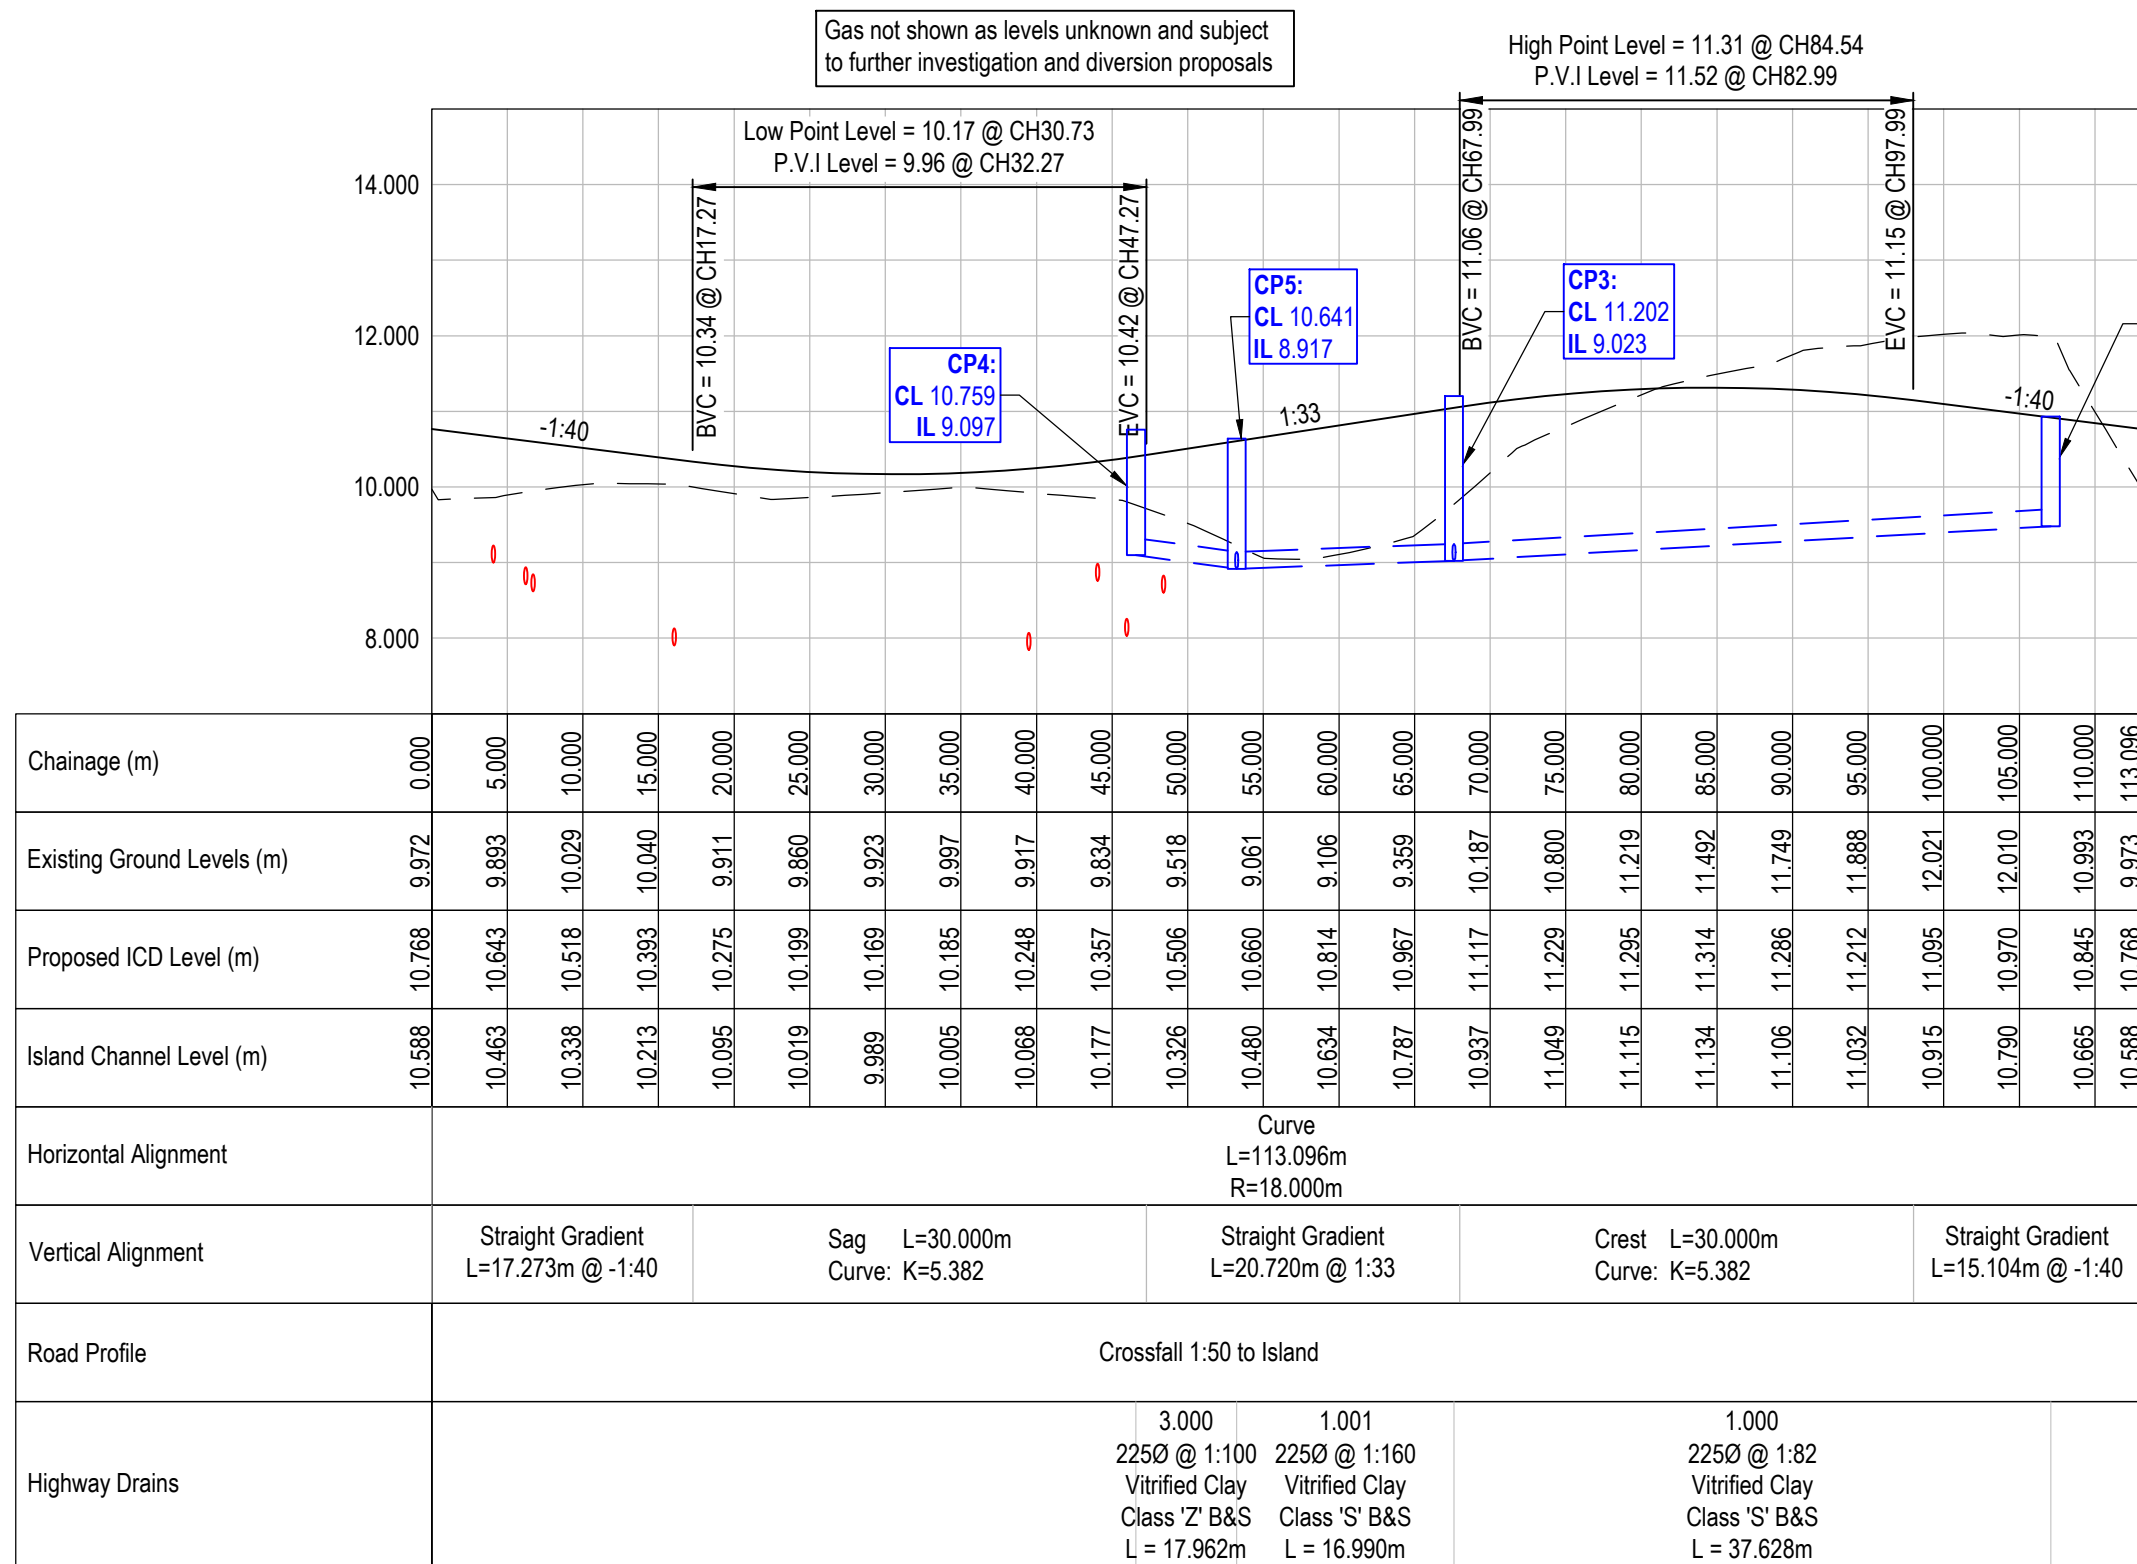


Roundabout ICD Longitudinal Section
Scale 1:500 H, 1:100V

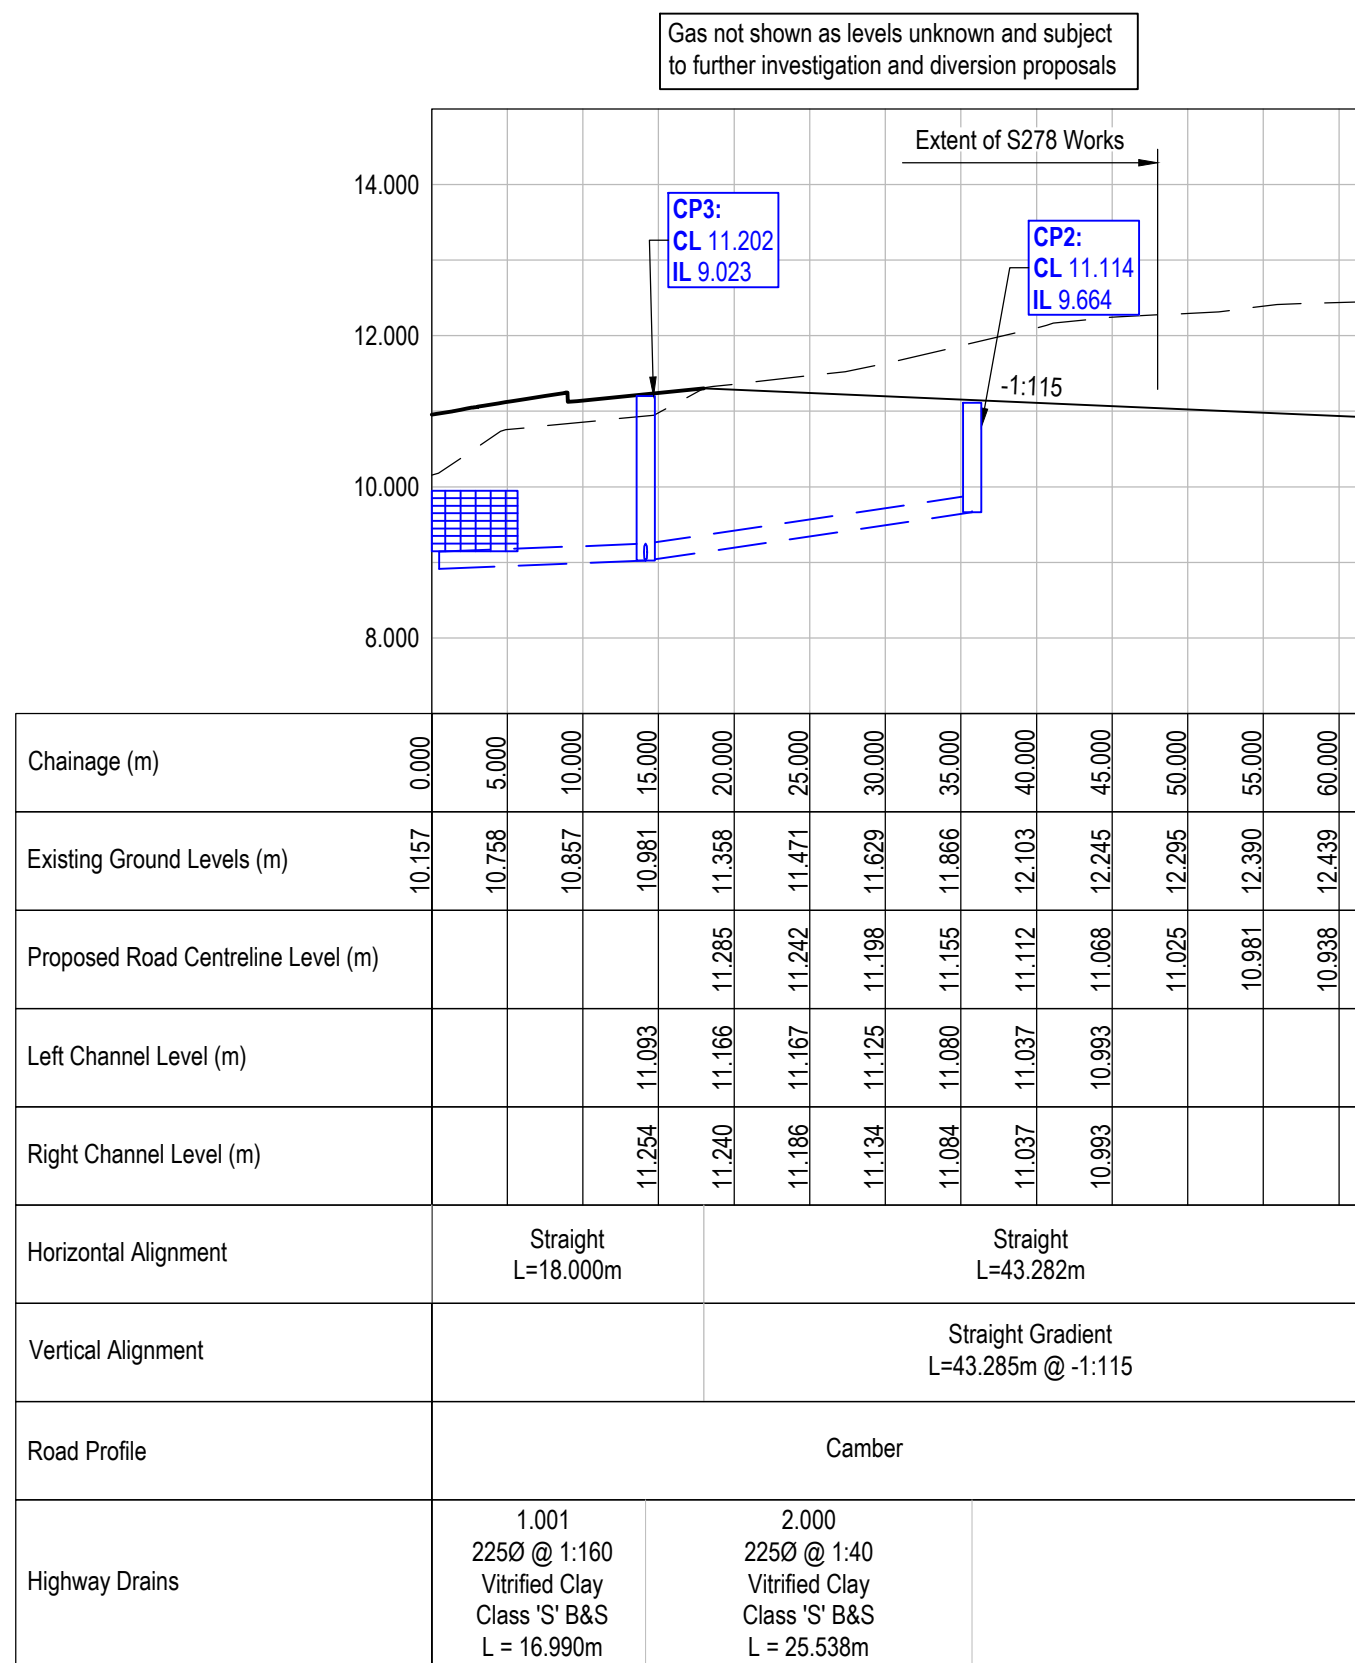

Roundabout Eastern Arm - Site Access Longitudinal Section
Scale 1:500 H, 1:100V

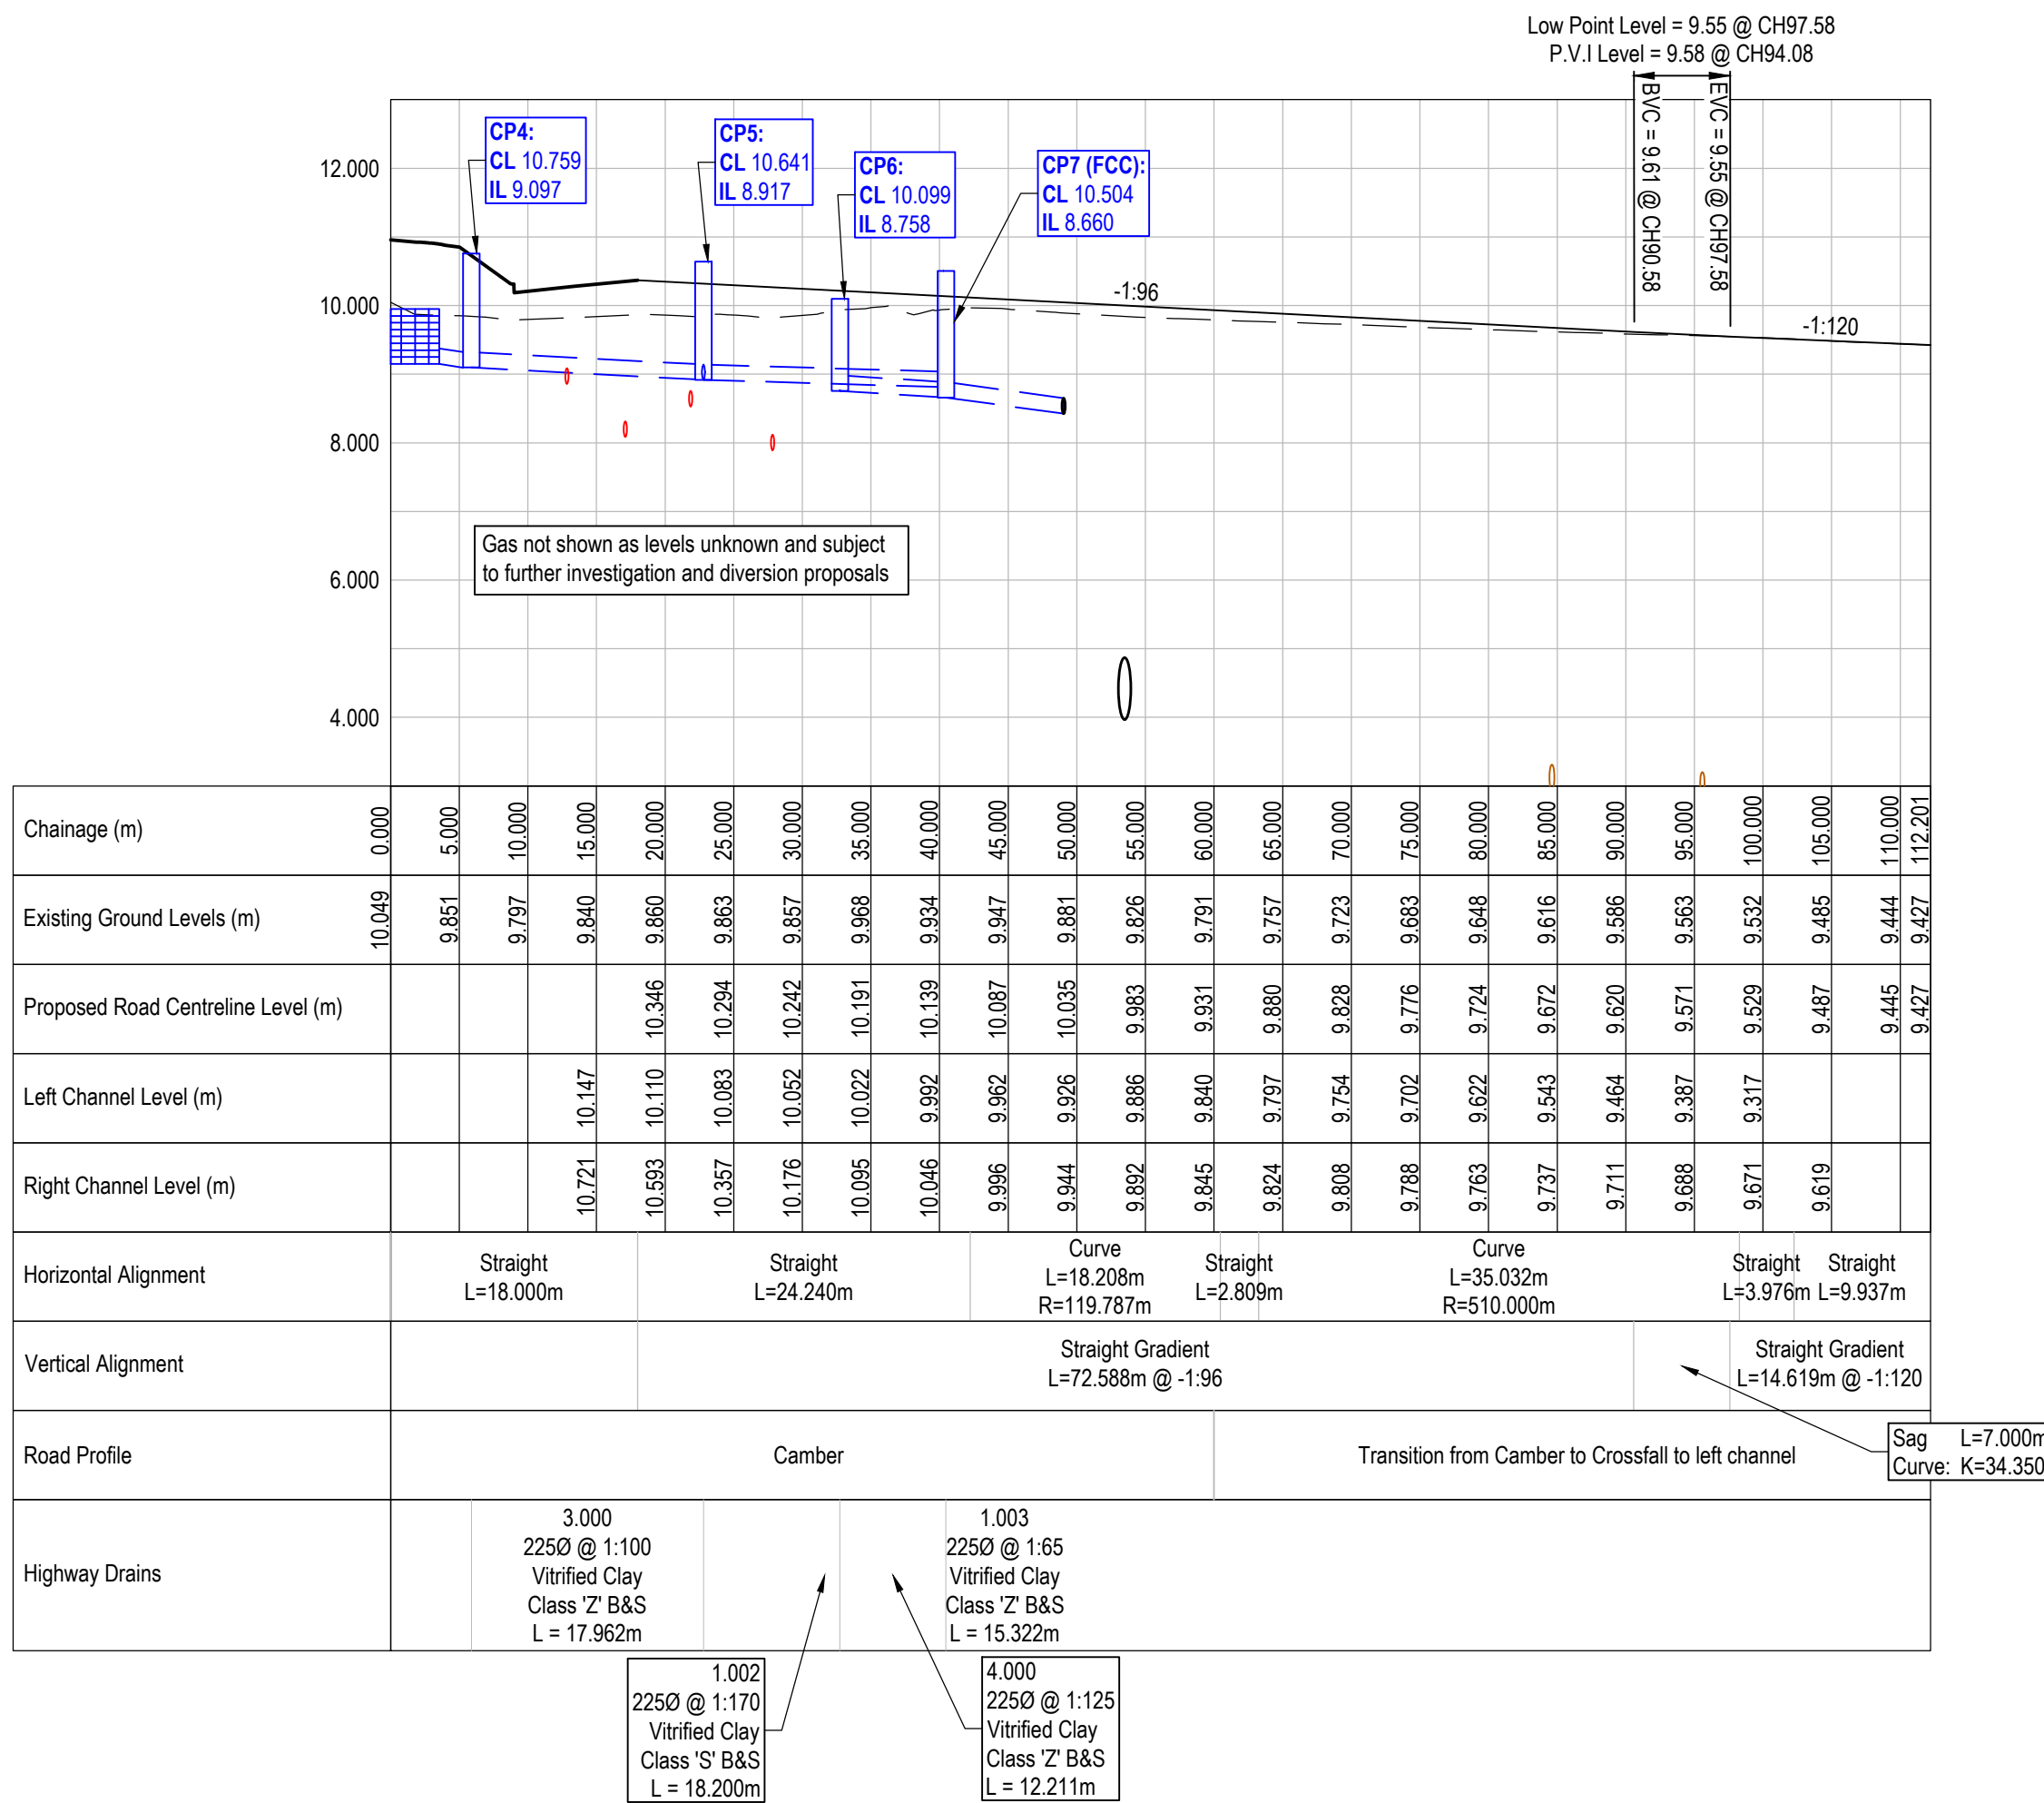


Roundabout Northern Arm - A283 Longitudinal Section
Scale 1:500 H, 1:100V

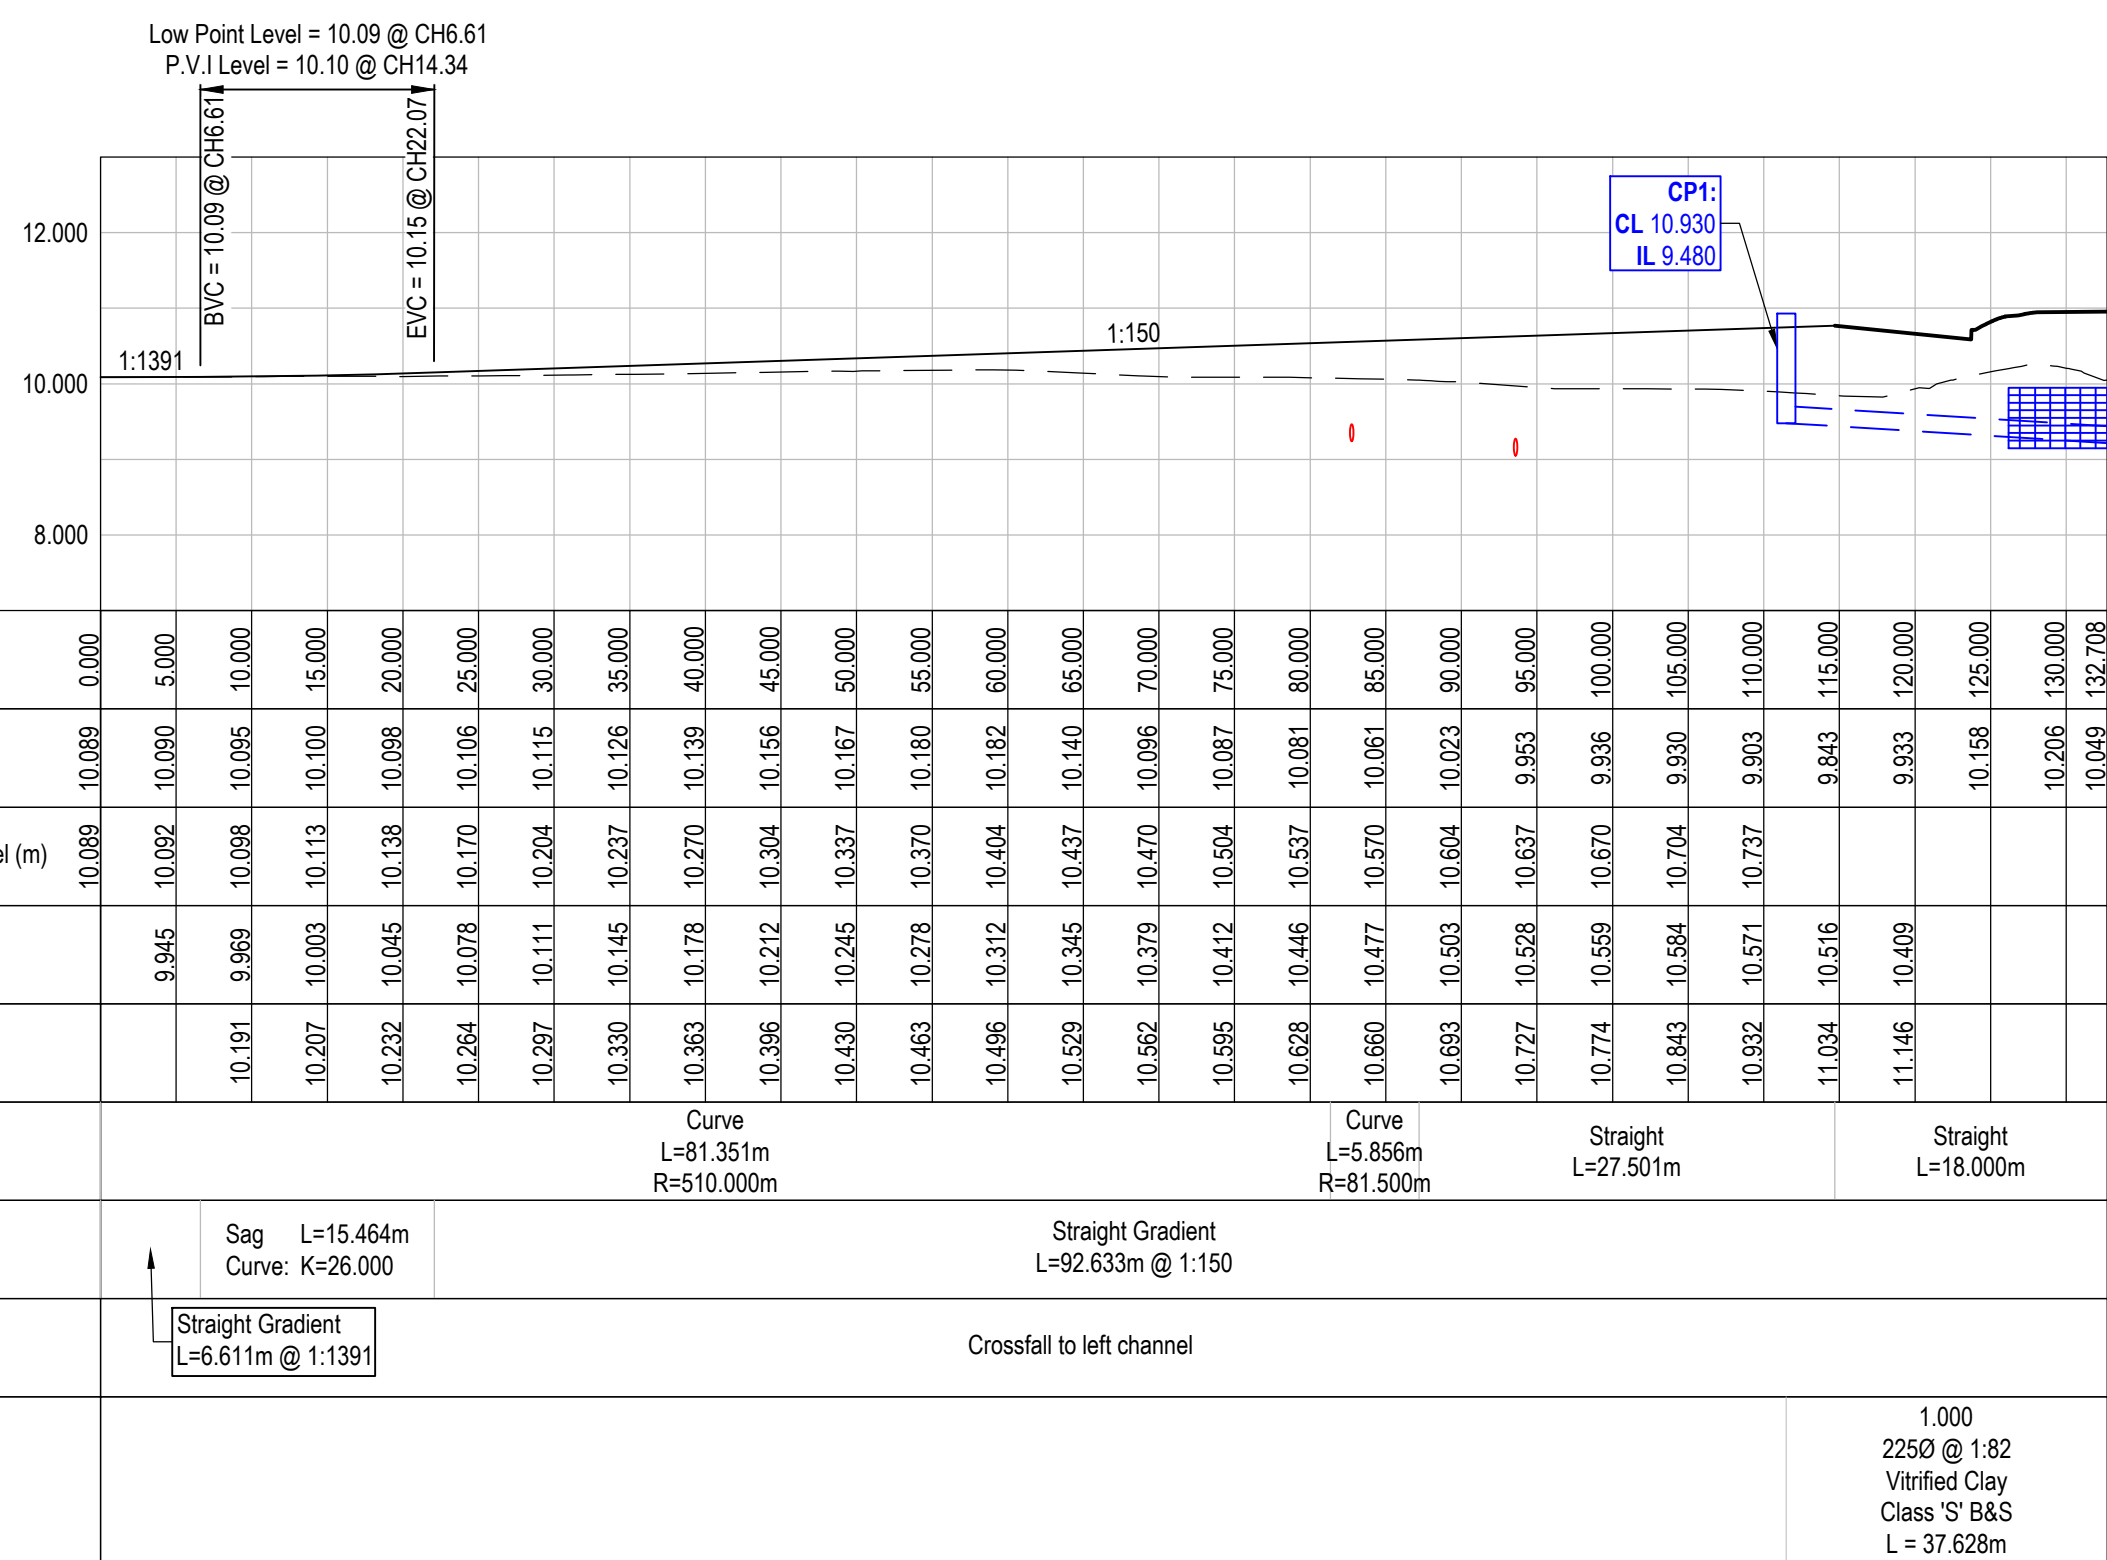

Roundabout Southern Arm - A283 Longitudinal Section
Scale 1:500 H, 1:100V

General Notes

- Where this drawing has been issued in electronic .dwg format, it has been done so in good faith. JNP Group do not take any responsibility for any inaccuracies in the electronic data, which should be checked against the paper (or .pdf) drawing issue. Any apparent discrepancies should be immediately reported to JNP Group. The electronic .dwg file should not be assumed to be to scale and should not be used for 'overlaying', setting out or checking of any third party information. All dimensions should be taken from the paper (or .pdf) version of the drawing. Electronic drawings may contain third party information. JNP Group take no responsibility for this information, which should be checked against the originators paper drawings(s).
- All dimensions are millimetres (mm), and levels are in metres (m) unless noted otherwise and should be checked on site prior to construction/fabrication.
- Do not scale from this drawing. Only figured dimensions are to be relied upon. Don't hesitate to get in touch with JNP Group if additional information is required.
- Any discrepancies between drawings of different scales and between drawings and specifications, where appropriate, to be reported to JNP Group for decision.
- Copyright reserved. This drawing may only be used for The Client and location specified in the title block. It may not be copied or disclosed to any third party without the prior written consent of JNP Group.
- This drawing should only be used for construction if the drawing status is "A4 - Approved/Stage Complete". JNP Group takes no responsibility for construction works undertaken to drawings that are not marked with this status.

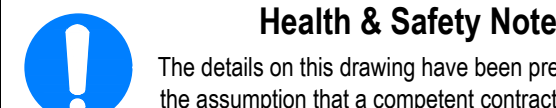

Health & Safety Note

The details on this drawing have been prepared on the assumption that a competent contractor will be carrying out the works. If the contractor(s) considers that there is insufficient Health and Safety information on this drawing, this should immediately be brought to the attention of the designer.

Utilities Notes

For all proposed utility alterations and new supply works, refer to the Developer's utility consultant information pack.

It is the Contractor's responsibility to liaise with all relevant services companies to ensure that all existing services are accurately located and adequately protected during construction.

Buried Concrete Notes

All buried concrete within the site to meet the requirements of Design Sulphate Class DS-1 and ACEC Class AC-1.

Refer to Site Investigation Report provided by Merebrook Consulting. Reference L-21949ah-2.2.2-25-282-TAS dated 23 May 2025.

Rev	Date	Description	Drn / Chn / App'd
C01	01/04/2026	Construction issue	AG / AM / AM
P03	19/11/2025	S278 Technical Approval Issue	KM / AM / AM
P02	06/05/2025	Issued for Tender	KM
P01	30/04/2025	First Issue	KM

Subsidiary:
A5 - Approved/Stage Complete



Client	Vistry South East
Job	Glebe Farm, Steyning S278
Title	S278 Roundabout Longitudinal Sections Sheet 1 of 2
Classification	FL 60_20 Scale @ A1: As Shown
Project - Originator - Volume/System - Level/Location - Type - Discipline - Number	BR31274- JNP - XX-XX- DR - C - 3000
Revision	C01