


CDM NOTE:	Ref	Description of hazard and relevant actions
Refer to XXXX-RA-01 for an assessment of all hazards and risks associated with this project. Hazards with a high risk rating specific to this drawing are listed adjacent for ease of reference.	1.0	INSERT TEXT HERE
	1.2	INSERT TEXT HERE
	1.3	INSERT TEXT HERE
	1.4	INSERT TEXT HERE
	1.5	INSERT TEXT HERE


Double Row Hedgerow planting adjacent to Footpath

5no. Plants per linear metre
Spaced at 400mm centres in staggered rows 275mm apart

10L Stock (illustrated)

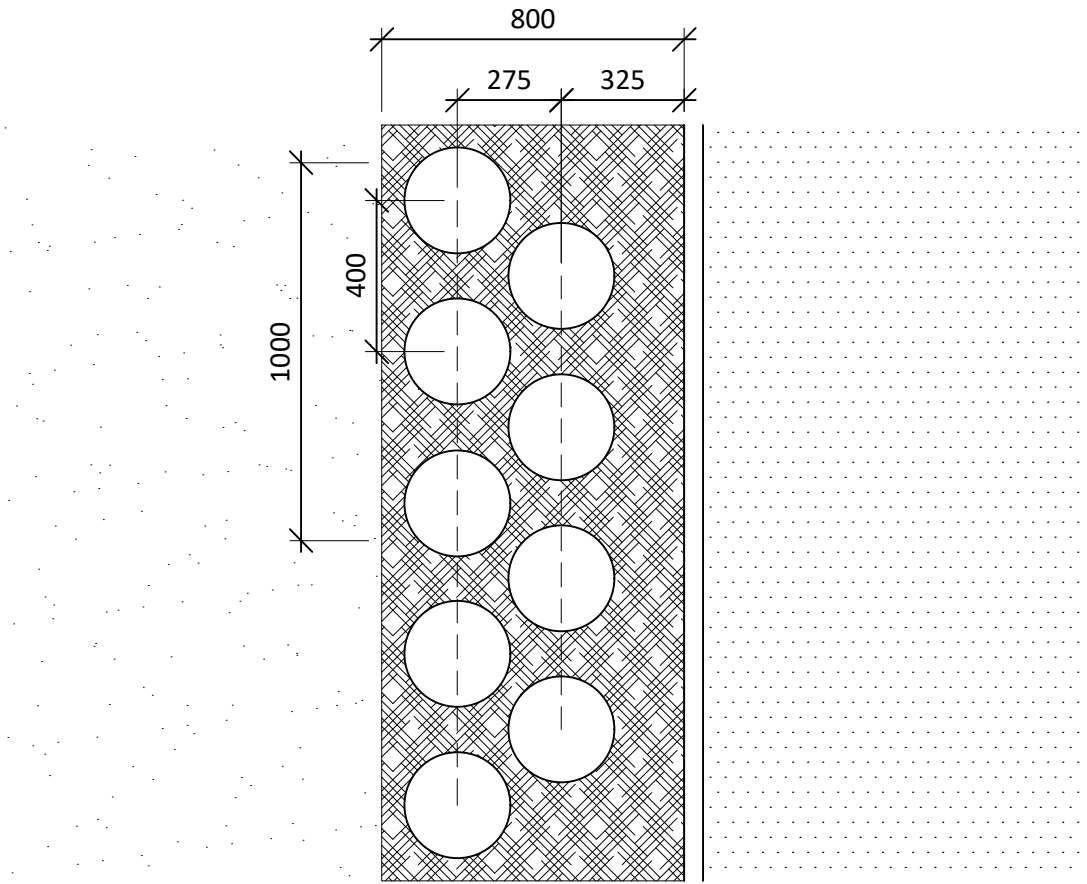

Plan

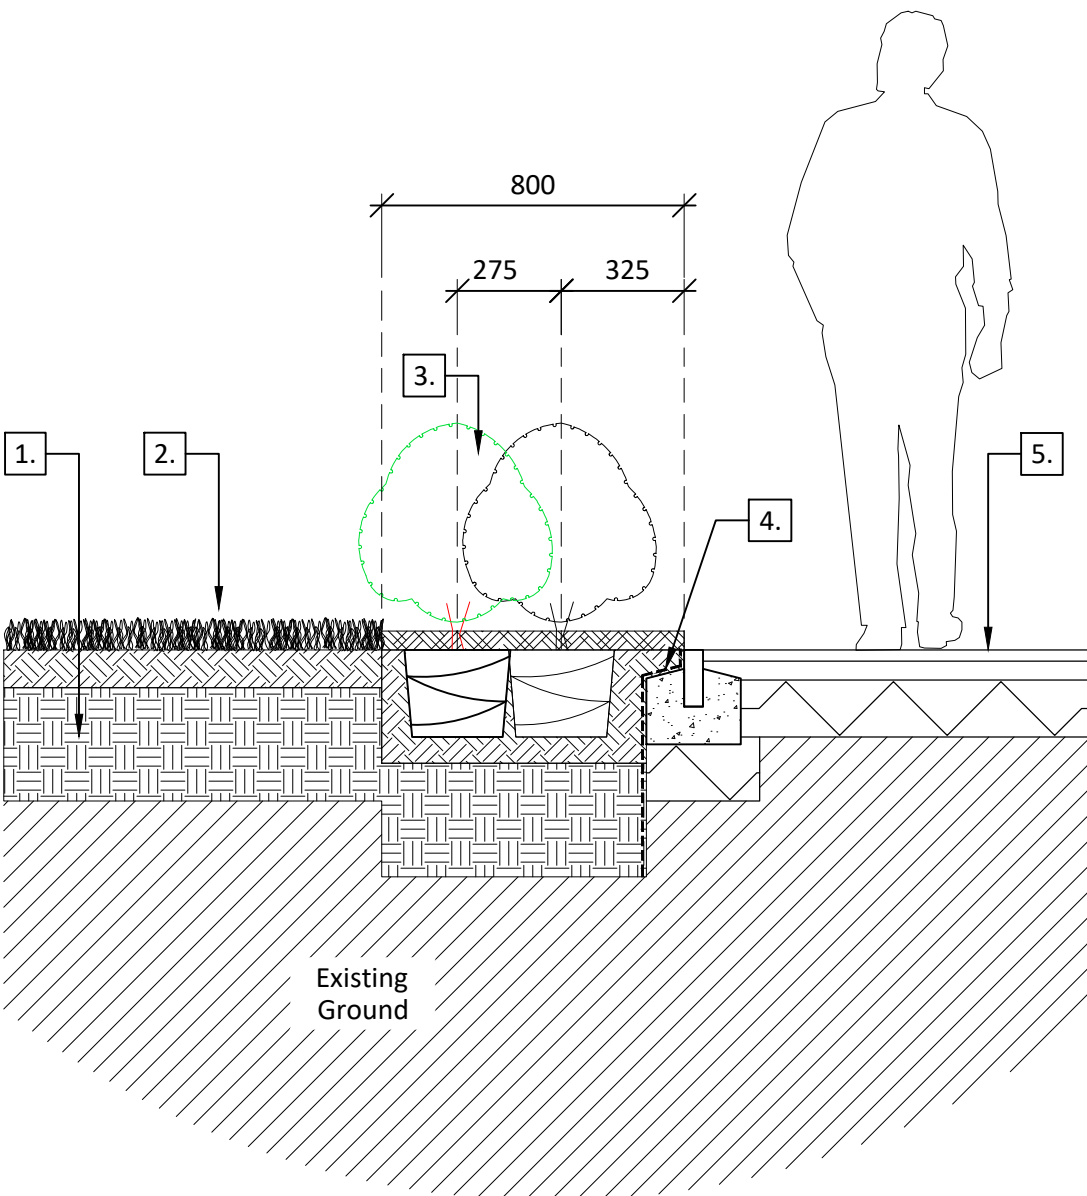


Section


Single Row Hedgerow planting adjacent to Footpath

3no. Plants per linear metre
Spaced at 330mm centres

10L Stock (illustrated)

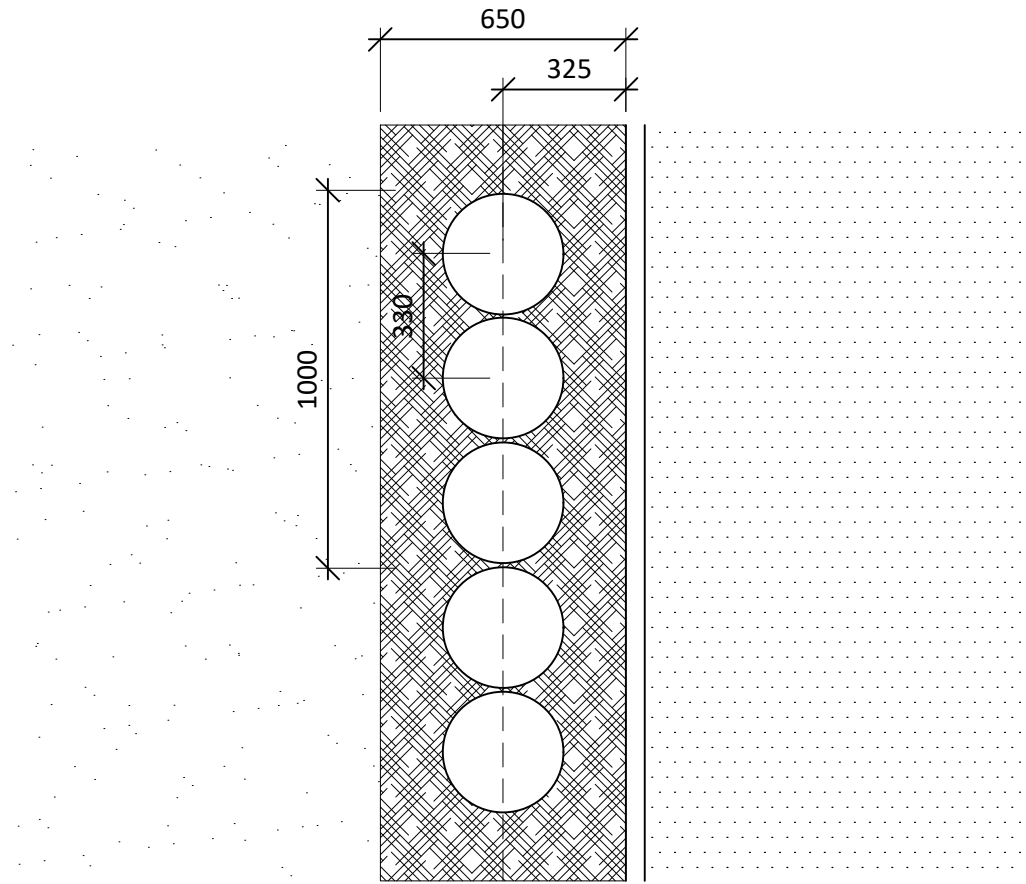

Plan

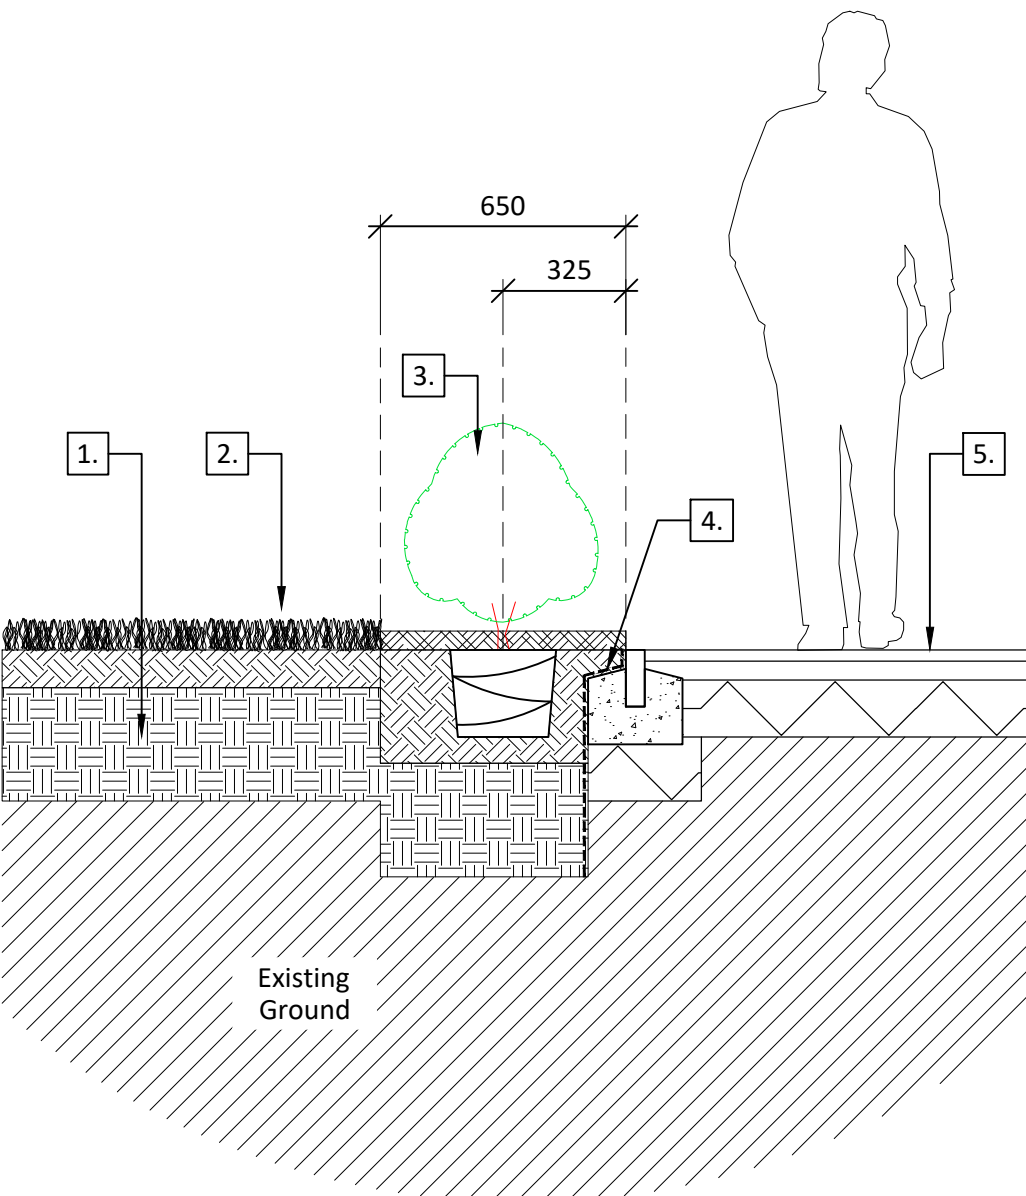


Section

APAL FILE REFERENCE
3360-APA-ZZ-XX-DT-L-3000.dwg

Notes

This drawing is subject to copyright.
Do not scale from this drawing.

Based on drawing by XXX
Drawing number XXX

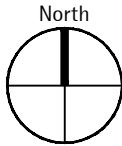

Rev	Description	Date	Drawn	Checked
Drawing Status PLANNING				
Allen Pyke 020 8549 3434 www.allenpyke.co.uk design@allenpyke.co.uk A registered provider of the Landscape Institute				
Client Bellway Homes Limited South London			Scale 1:20@A2	
Project Duckmoor, Billingshurst			Project No 3360	
Drawing Title Landscape Details Hedge Planting			Date 17/02/25 By/Chk TB/CG	Revision P01
Drawing Number 3360-APA-ZZ-XX-DT-L-3003				