



Location Plan 1:1250

49 Guildford Road, Horsham, RH12 1ND

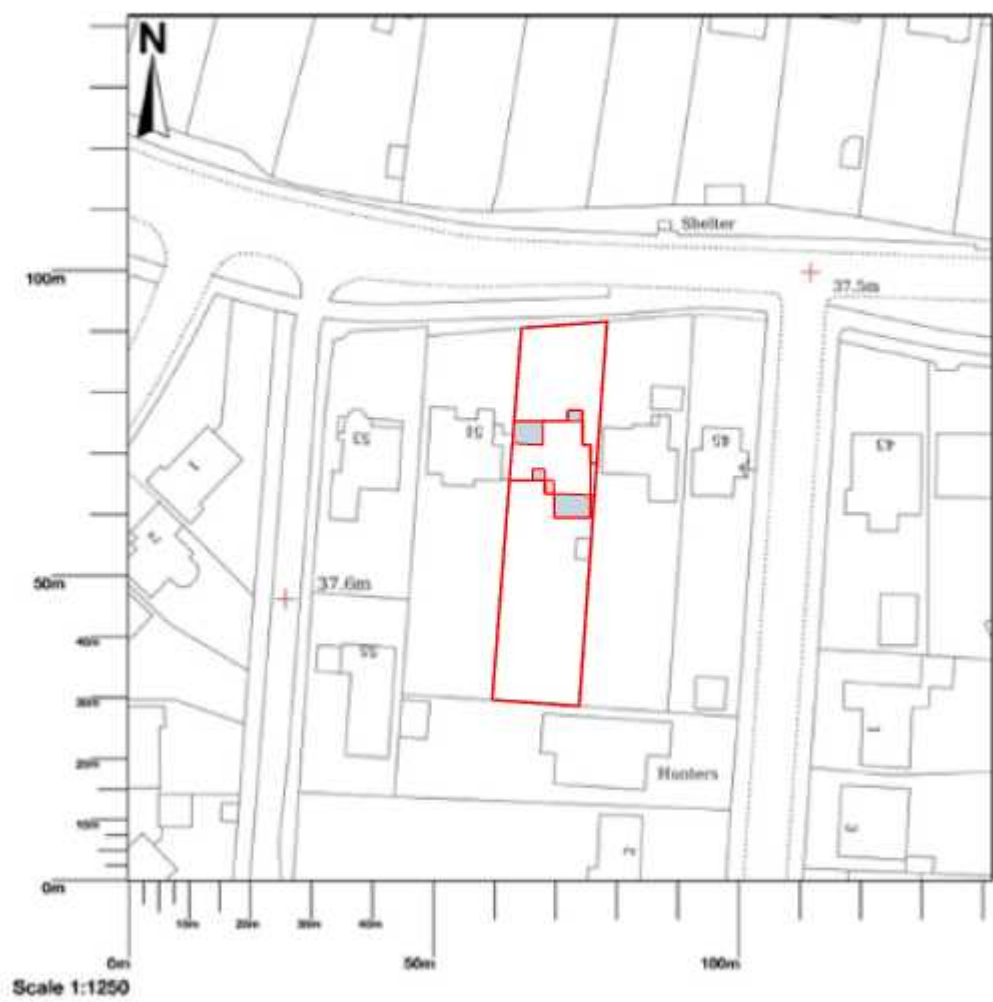


Block Plan 1:500

49 Guildford Road, Horsham, RH12 1ND

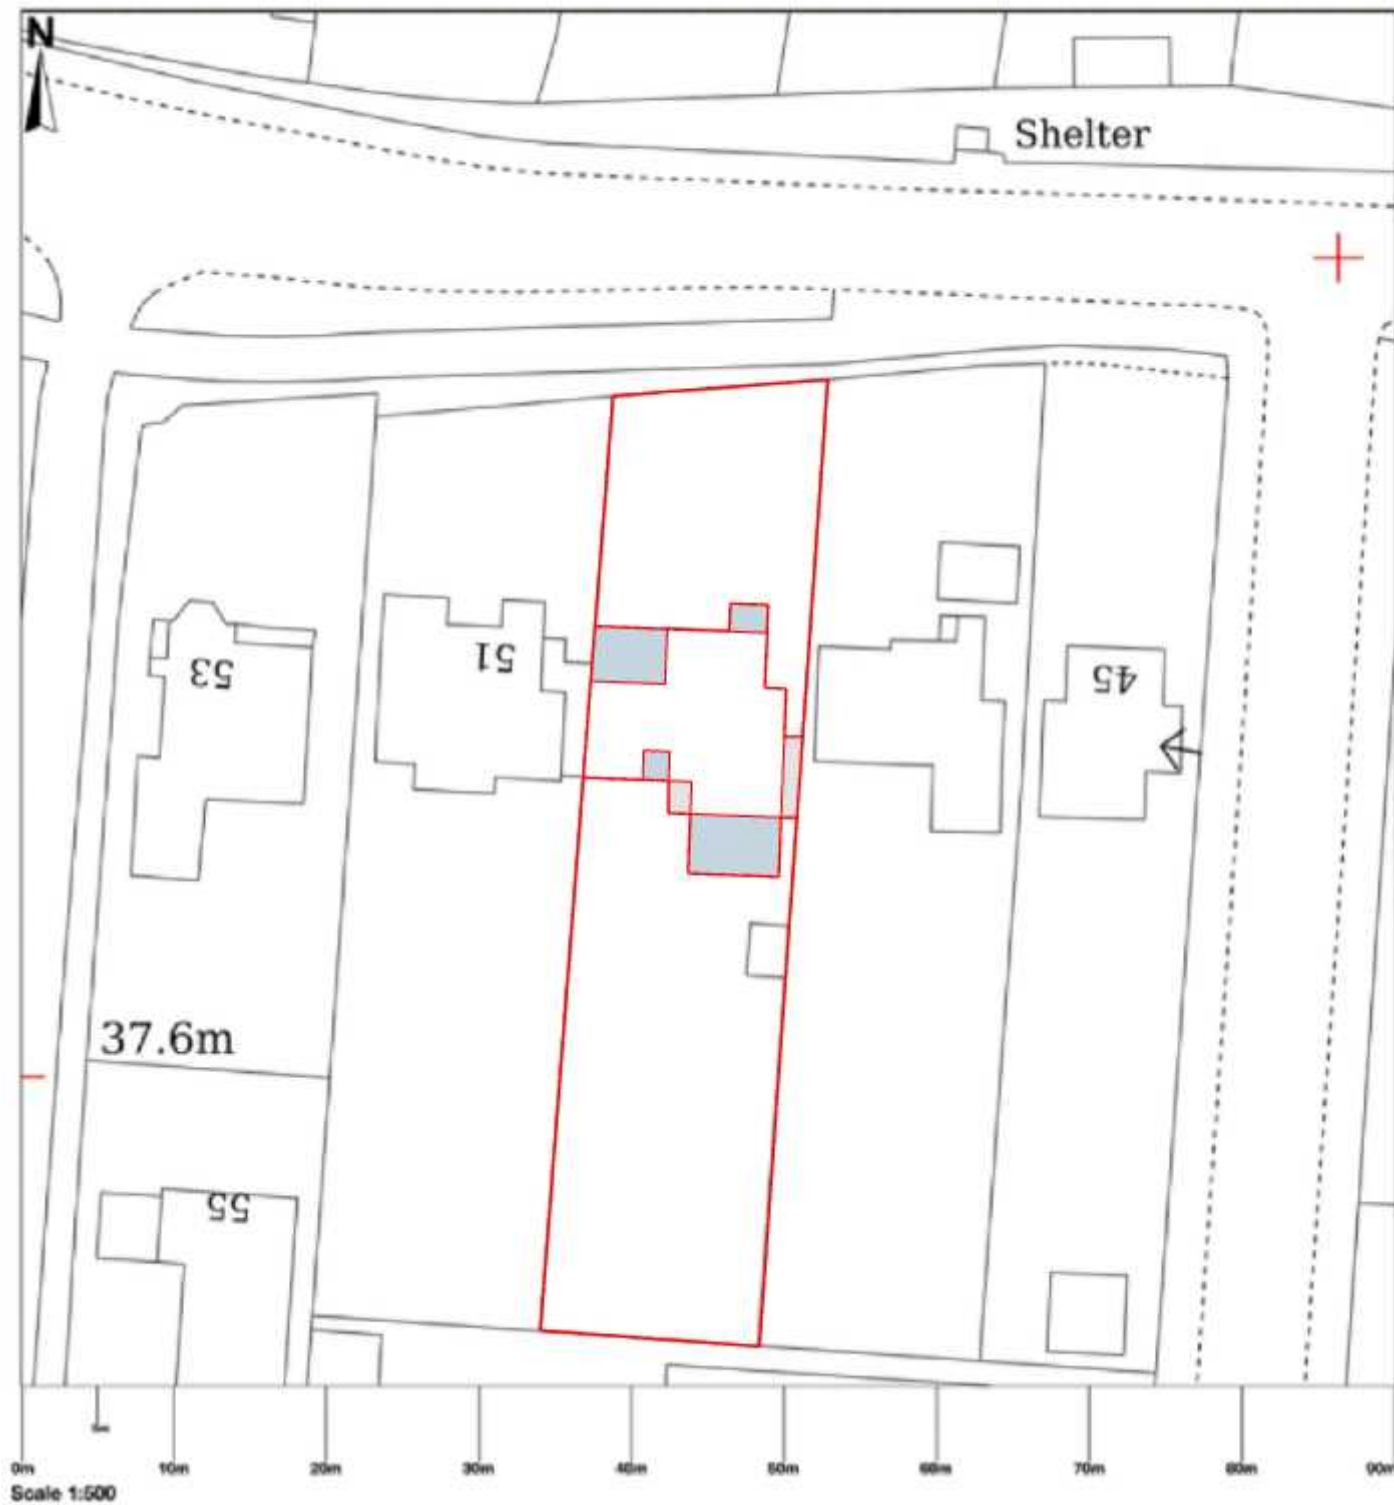

Do Not Scale

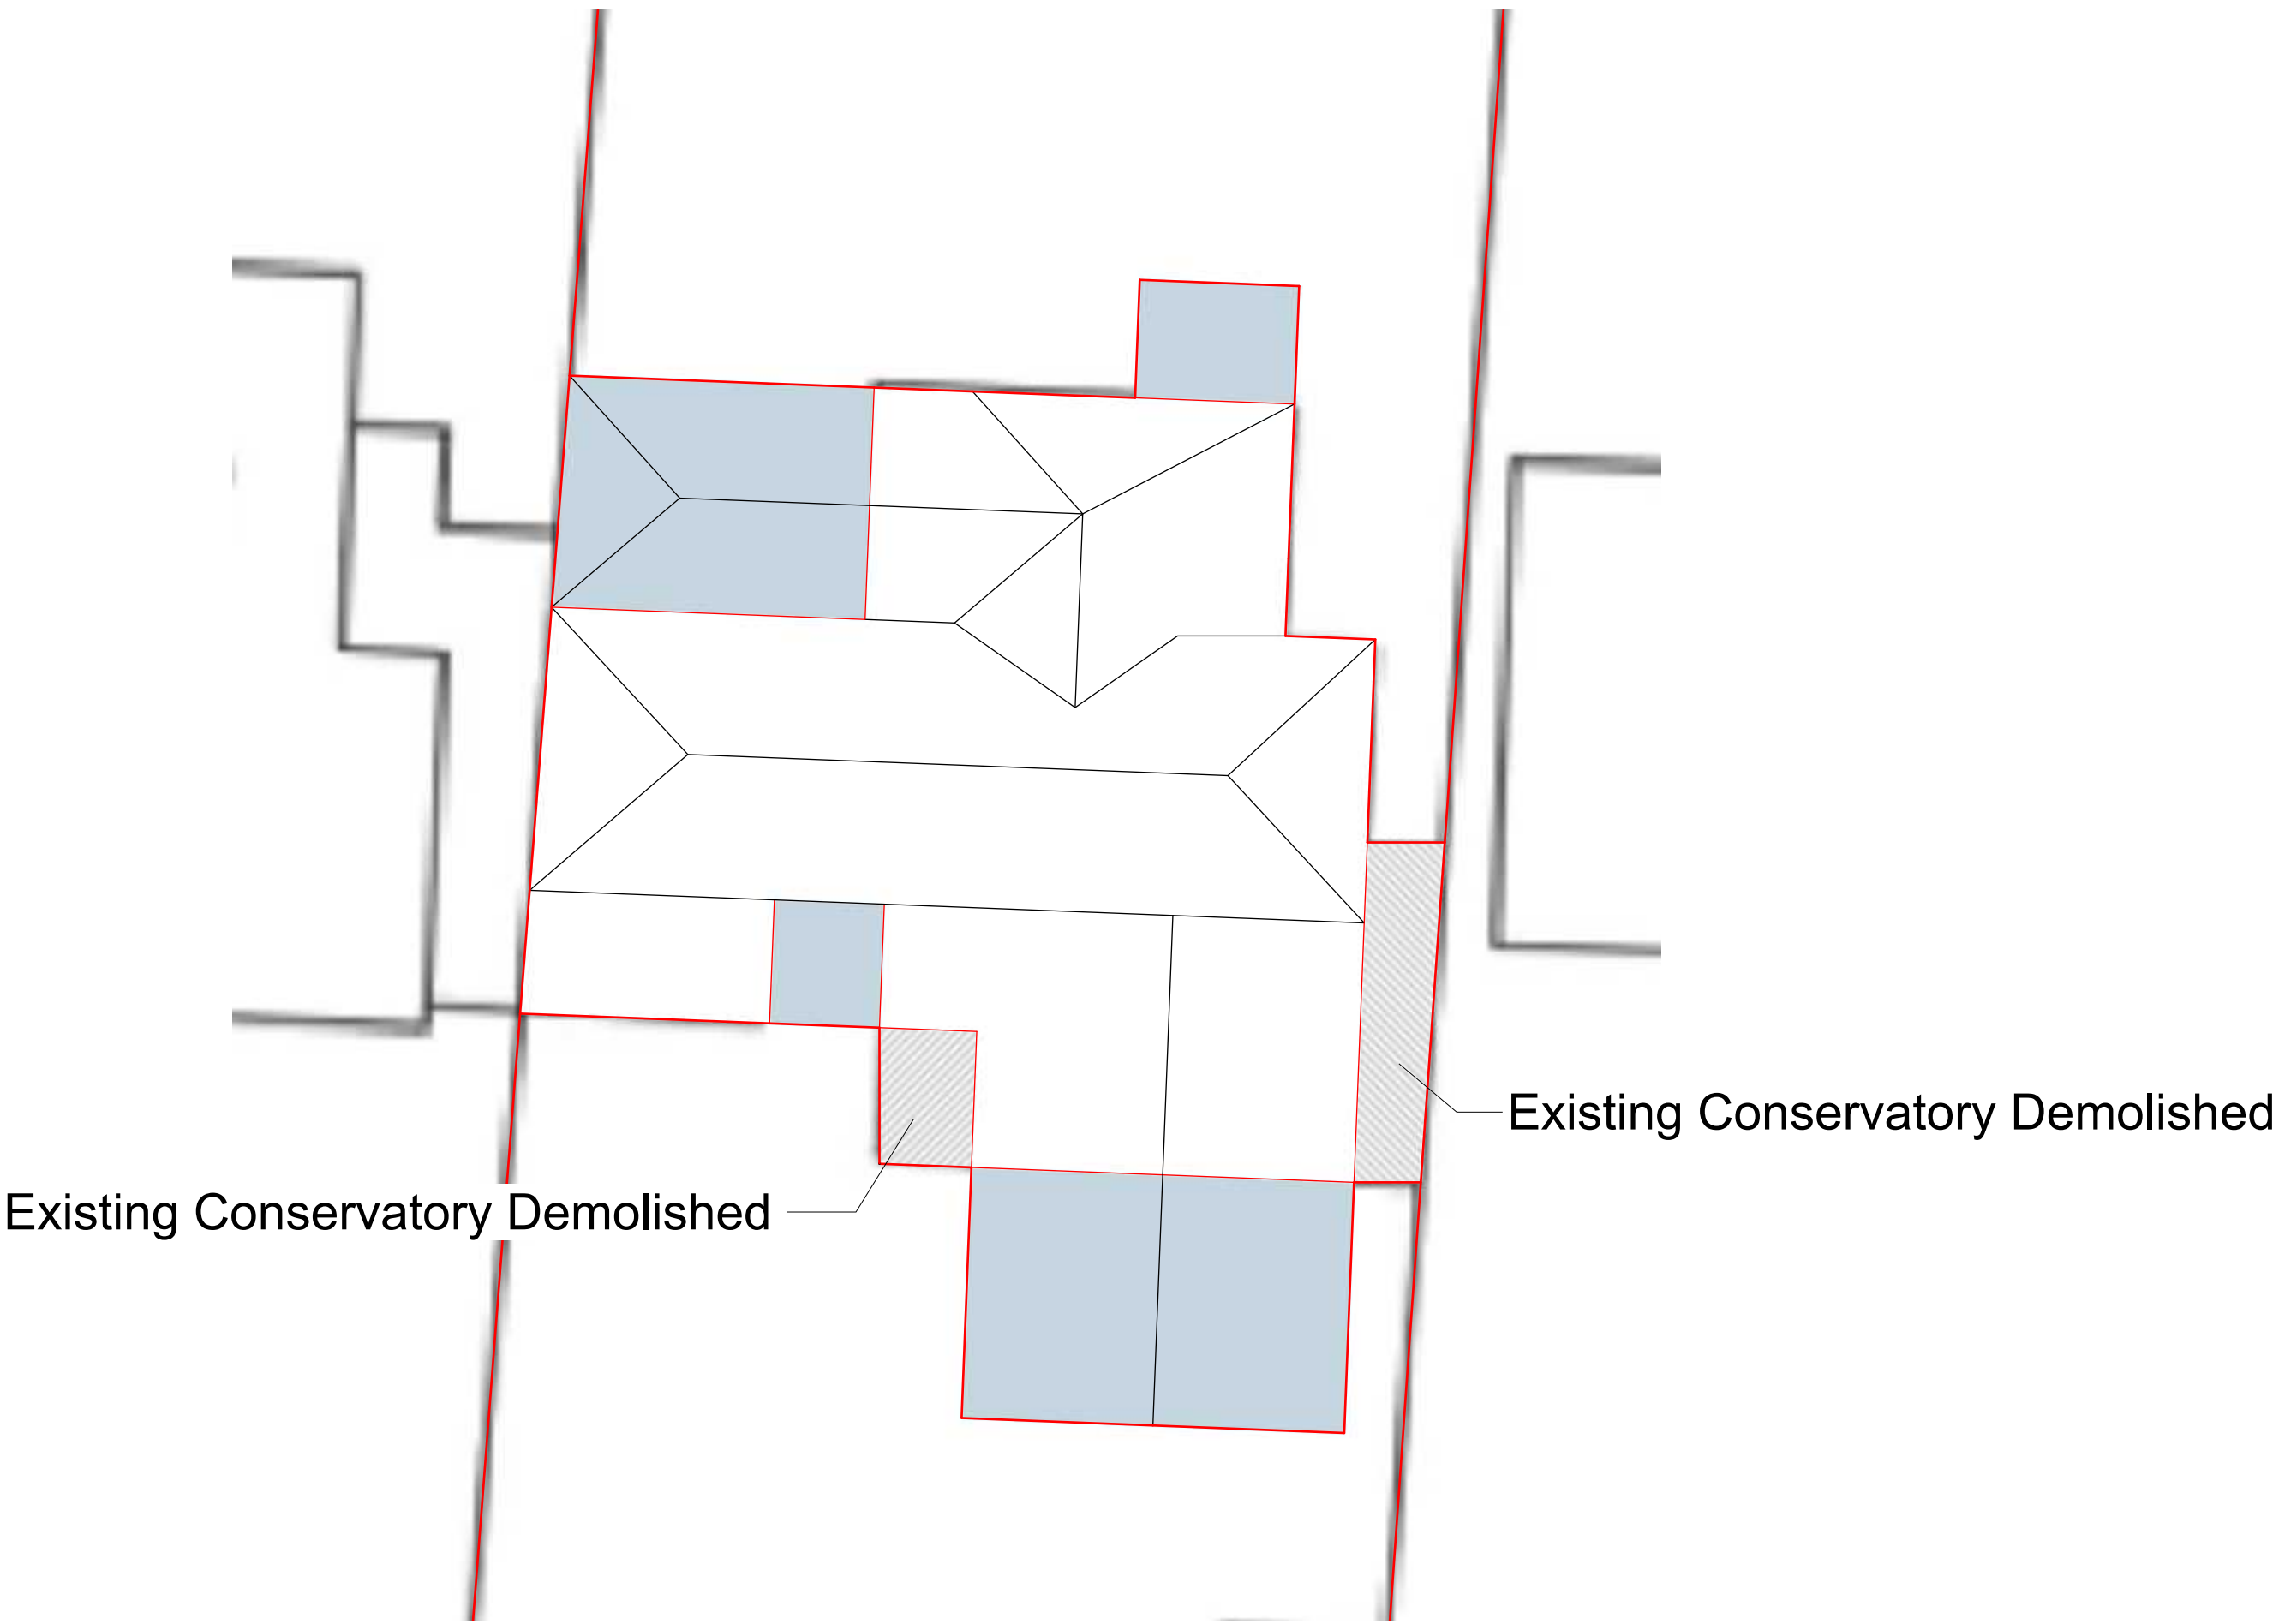

READ IN CONJUNCTION WITH ALL OTHER PROJECT DOCUMENTS-REFER ALL
DESCREPIENCES AND ERRORS TO THE ARCHITECT/AUTHOR. SCALING THIS
DRAWING IS PERMITTED EXCEPT FOR CONSTRUCTION PURPOSES-WORK
ONLY TO FIGURED DIMENSIONS DURING CONSTRUCTION NOT AUTHORISED
FOR CONSTRUCTION UNLESS SPECIFICALLY STATED. ALL COPYRIGHTS IN THIS
DRAWING AND DESIGNS SHOWN THEREIN IS RETAINED-DO NOT REPRODUCE
WITHOUT CONSENT.



PAGE DESCRIPTION: OS Maps

CLIENT: Mr and Mrs Priestley

DATE: 22/09/2025

PROJECT STAGE: Planning

ADDRESS: 49 Guildford Road Horsham
RH12 1ND

DRAWN
BY CRG