




Orientation of site has not been checked, design subject to check before installation

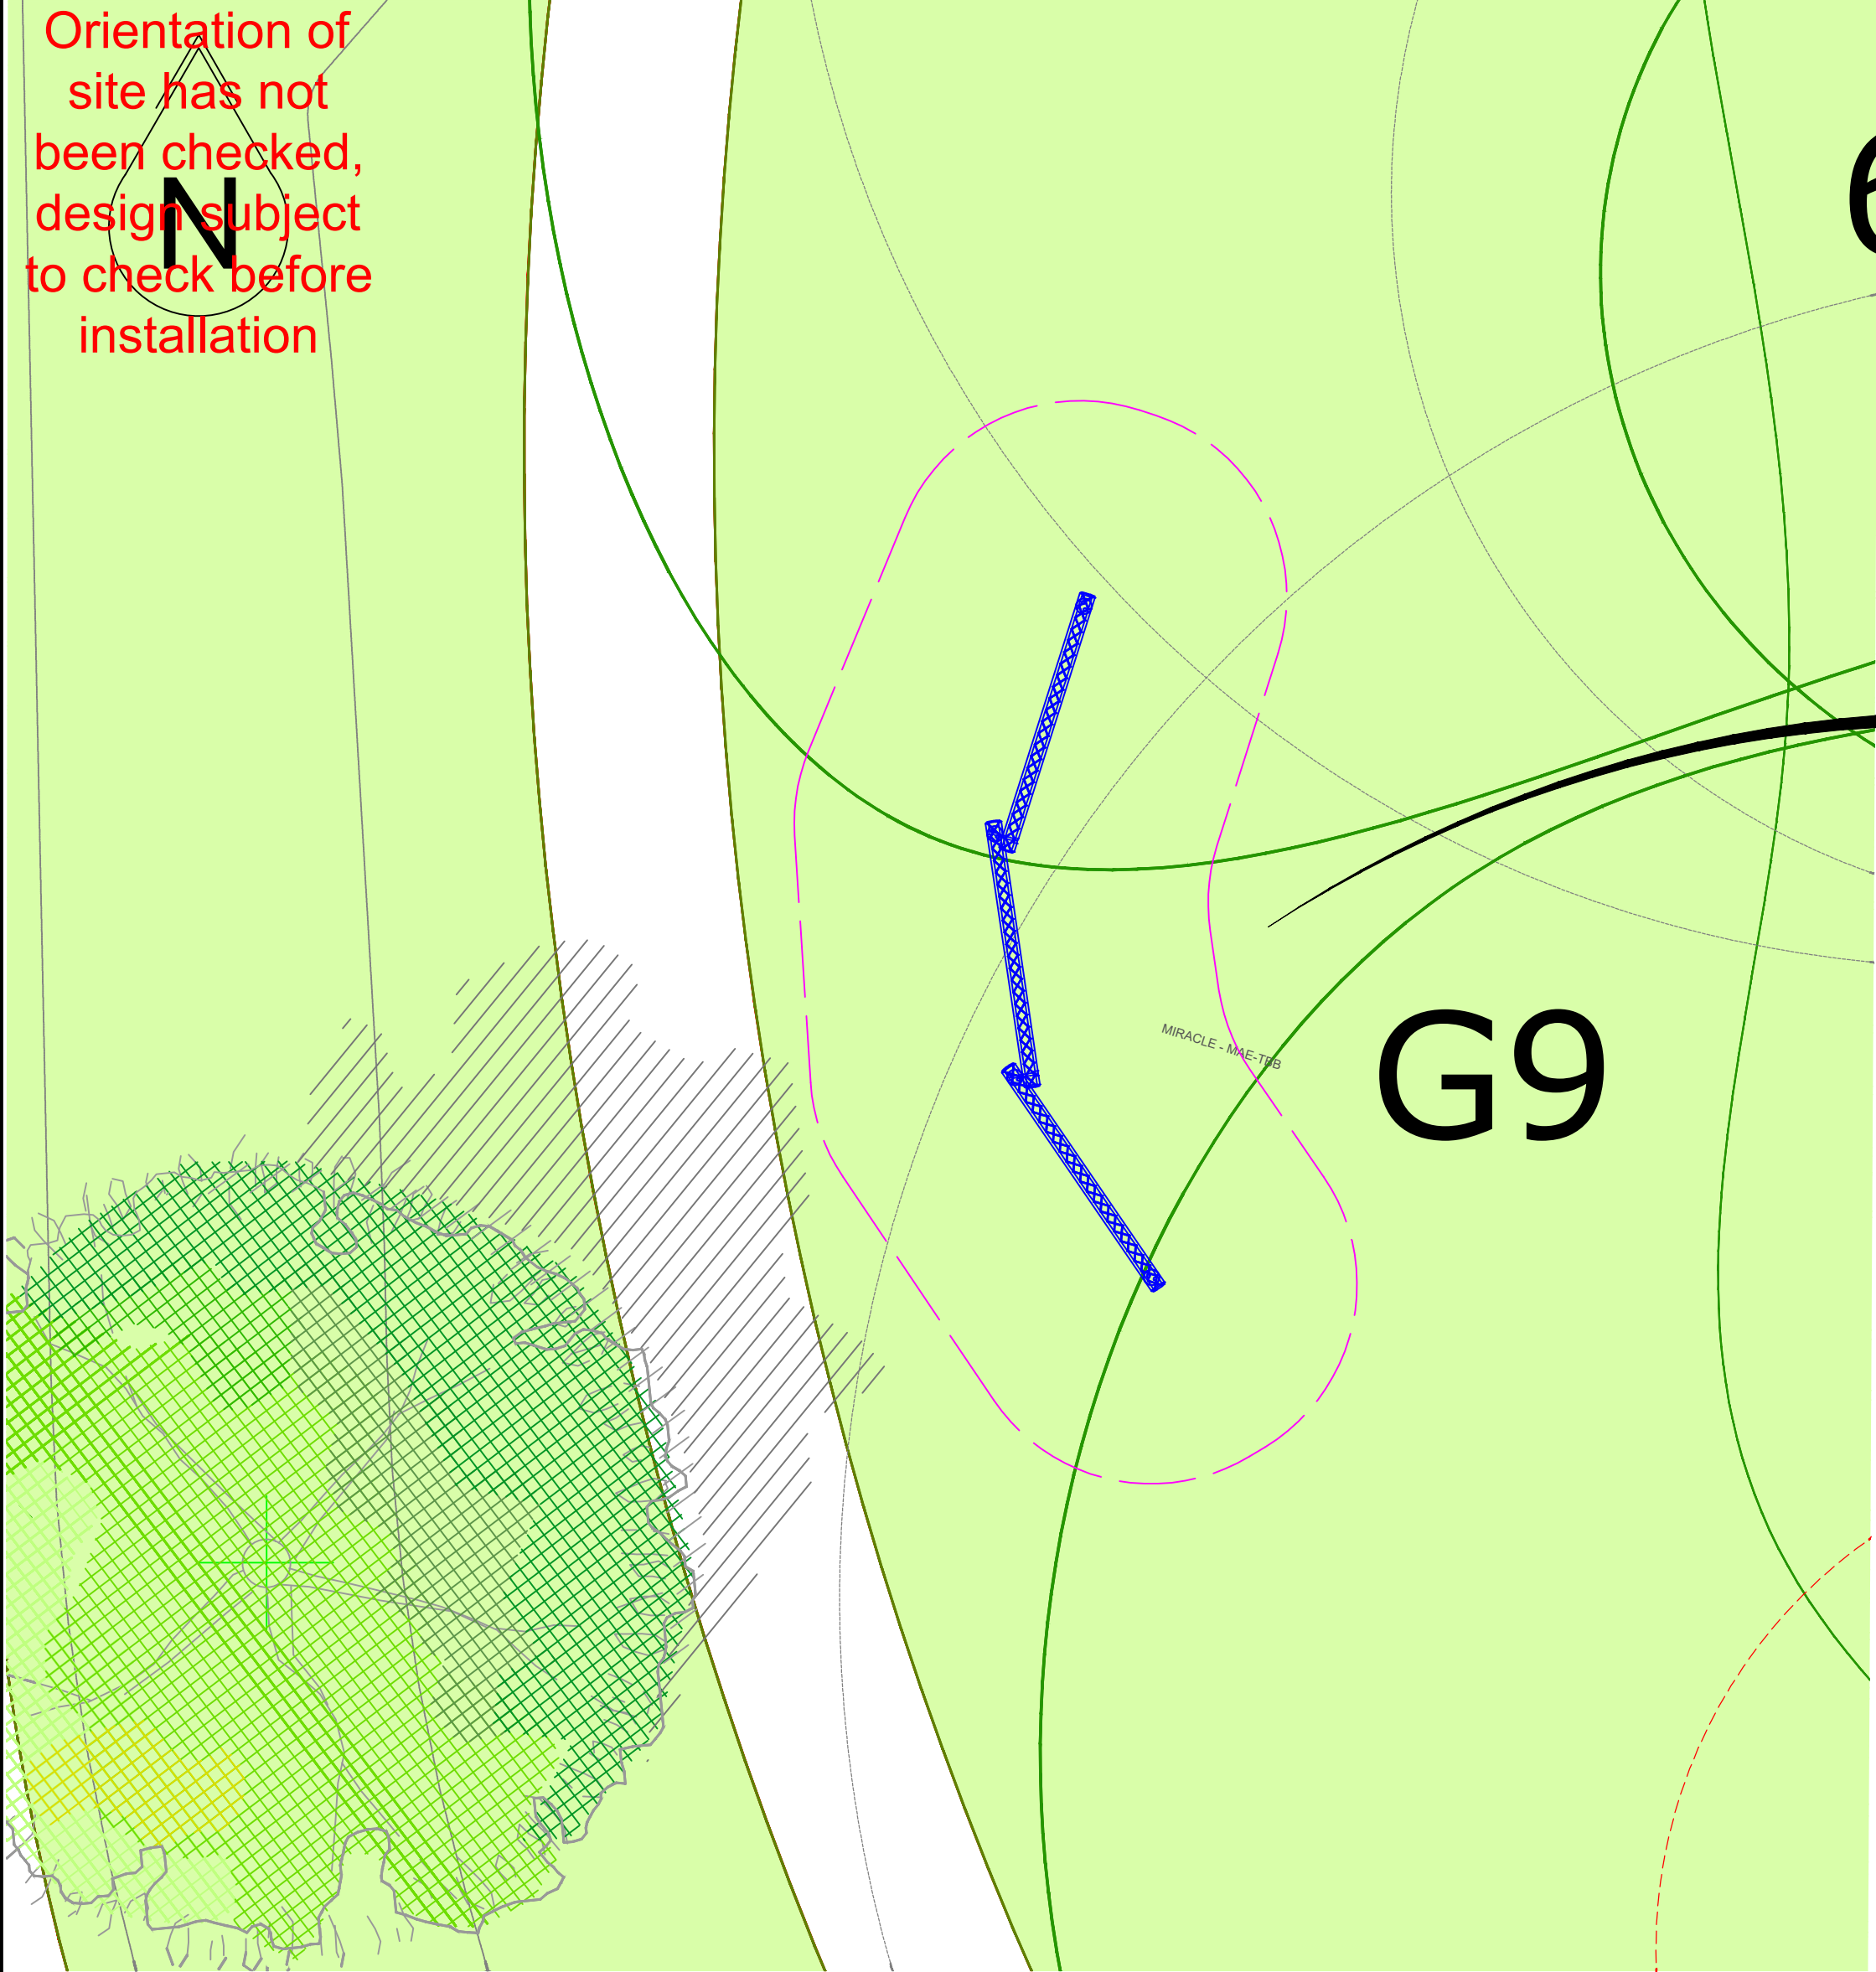



MAETBB - Three Bar Balance

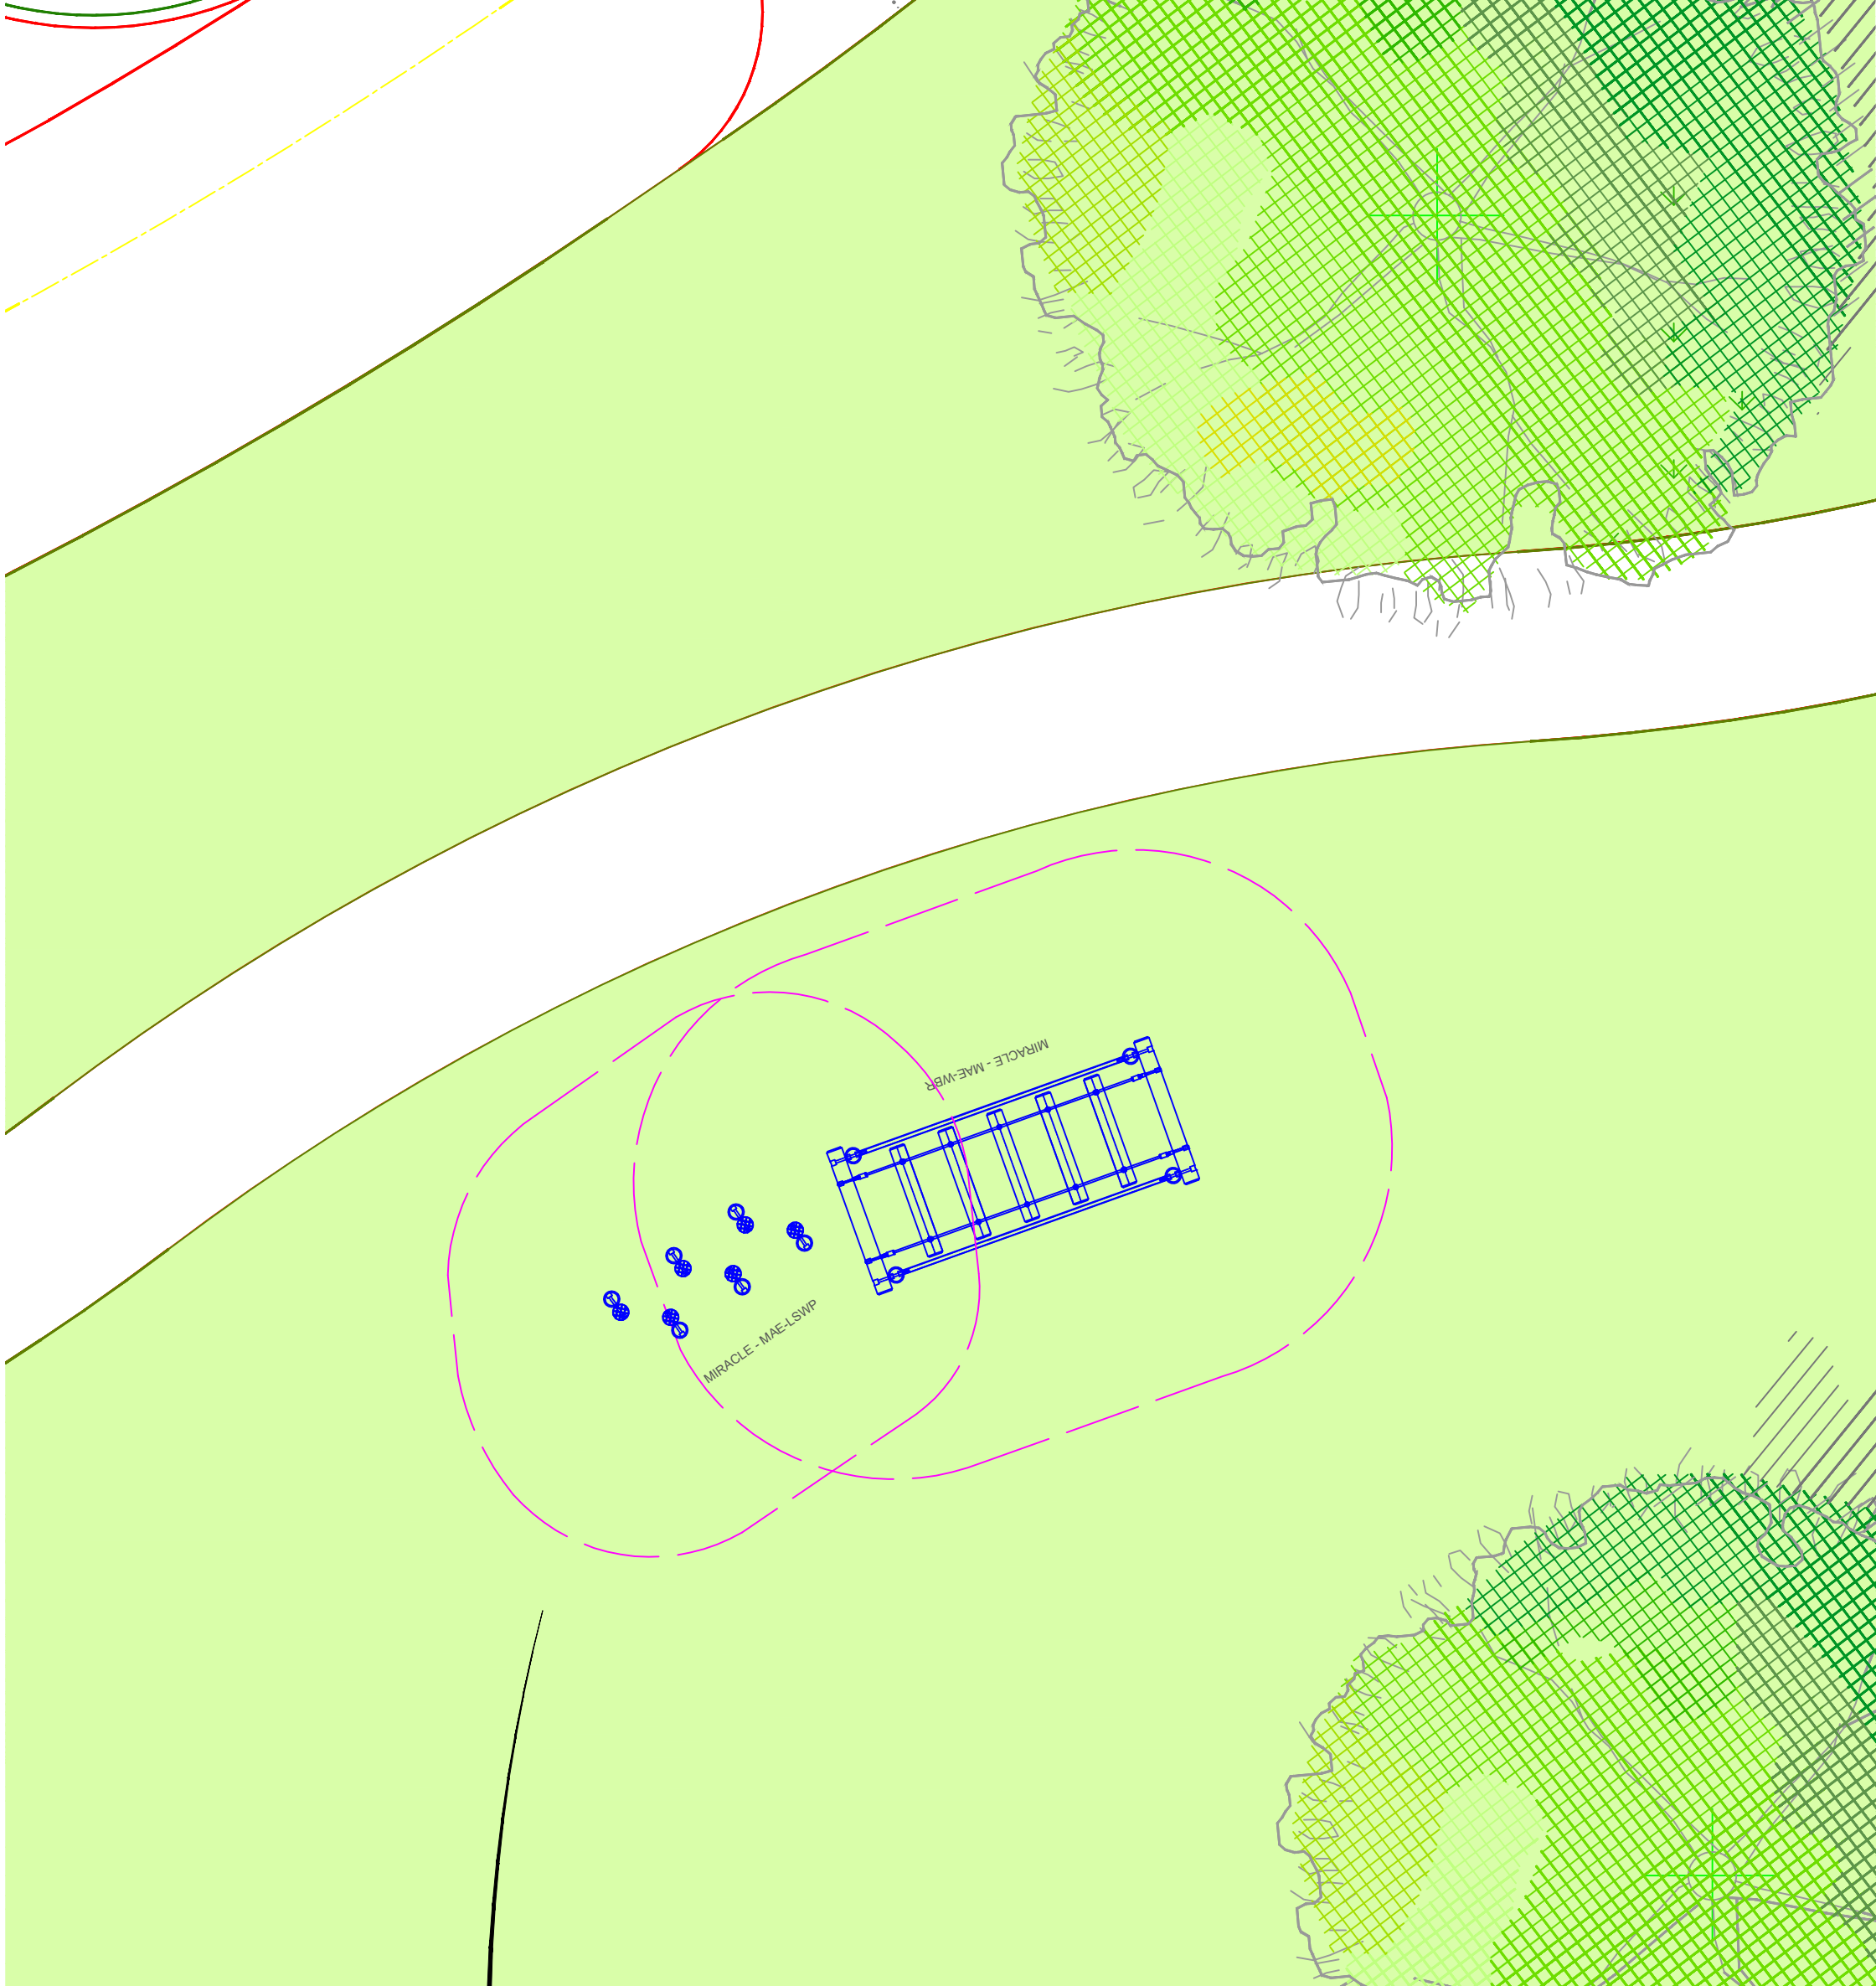

MAEBW - Balance Walk

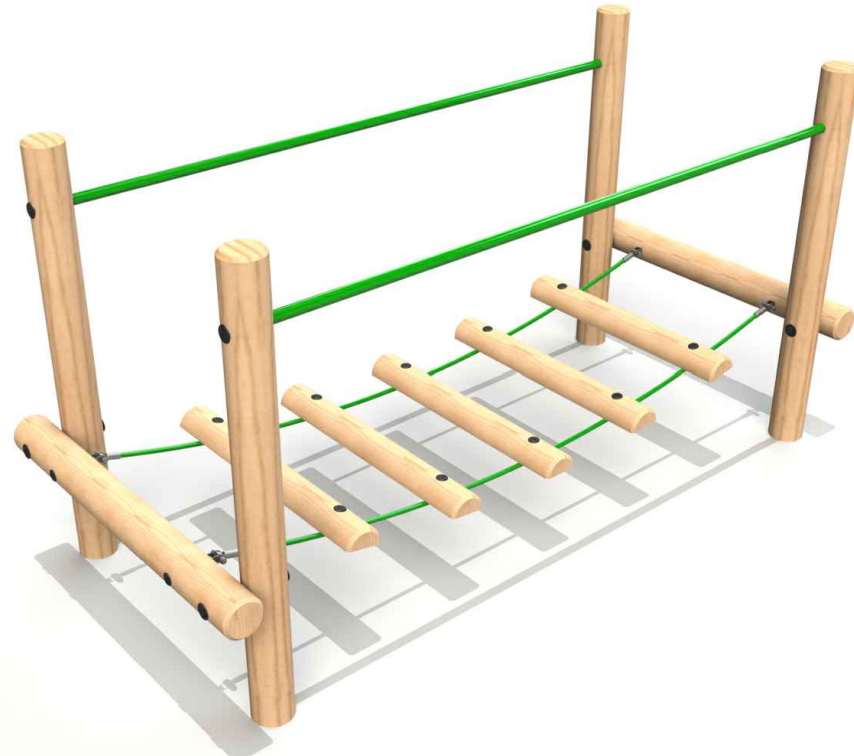


MAEWBR - Wobble Bridge

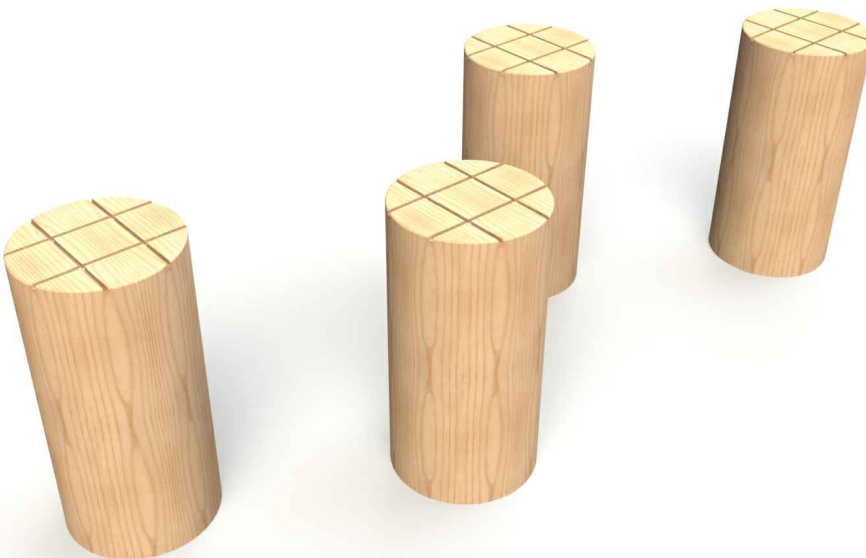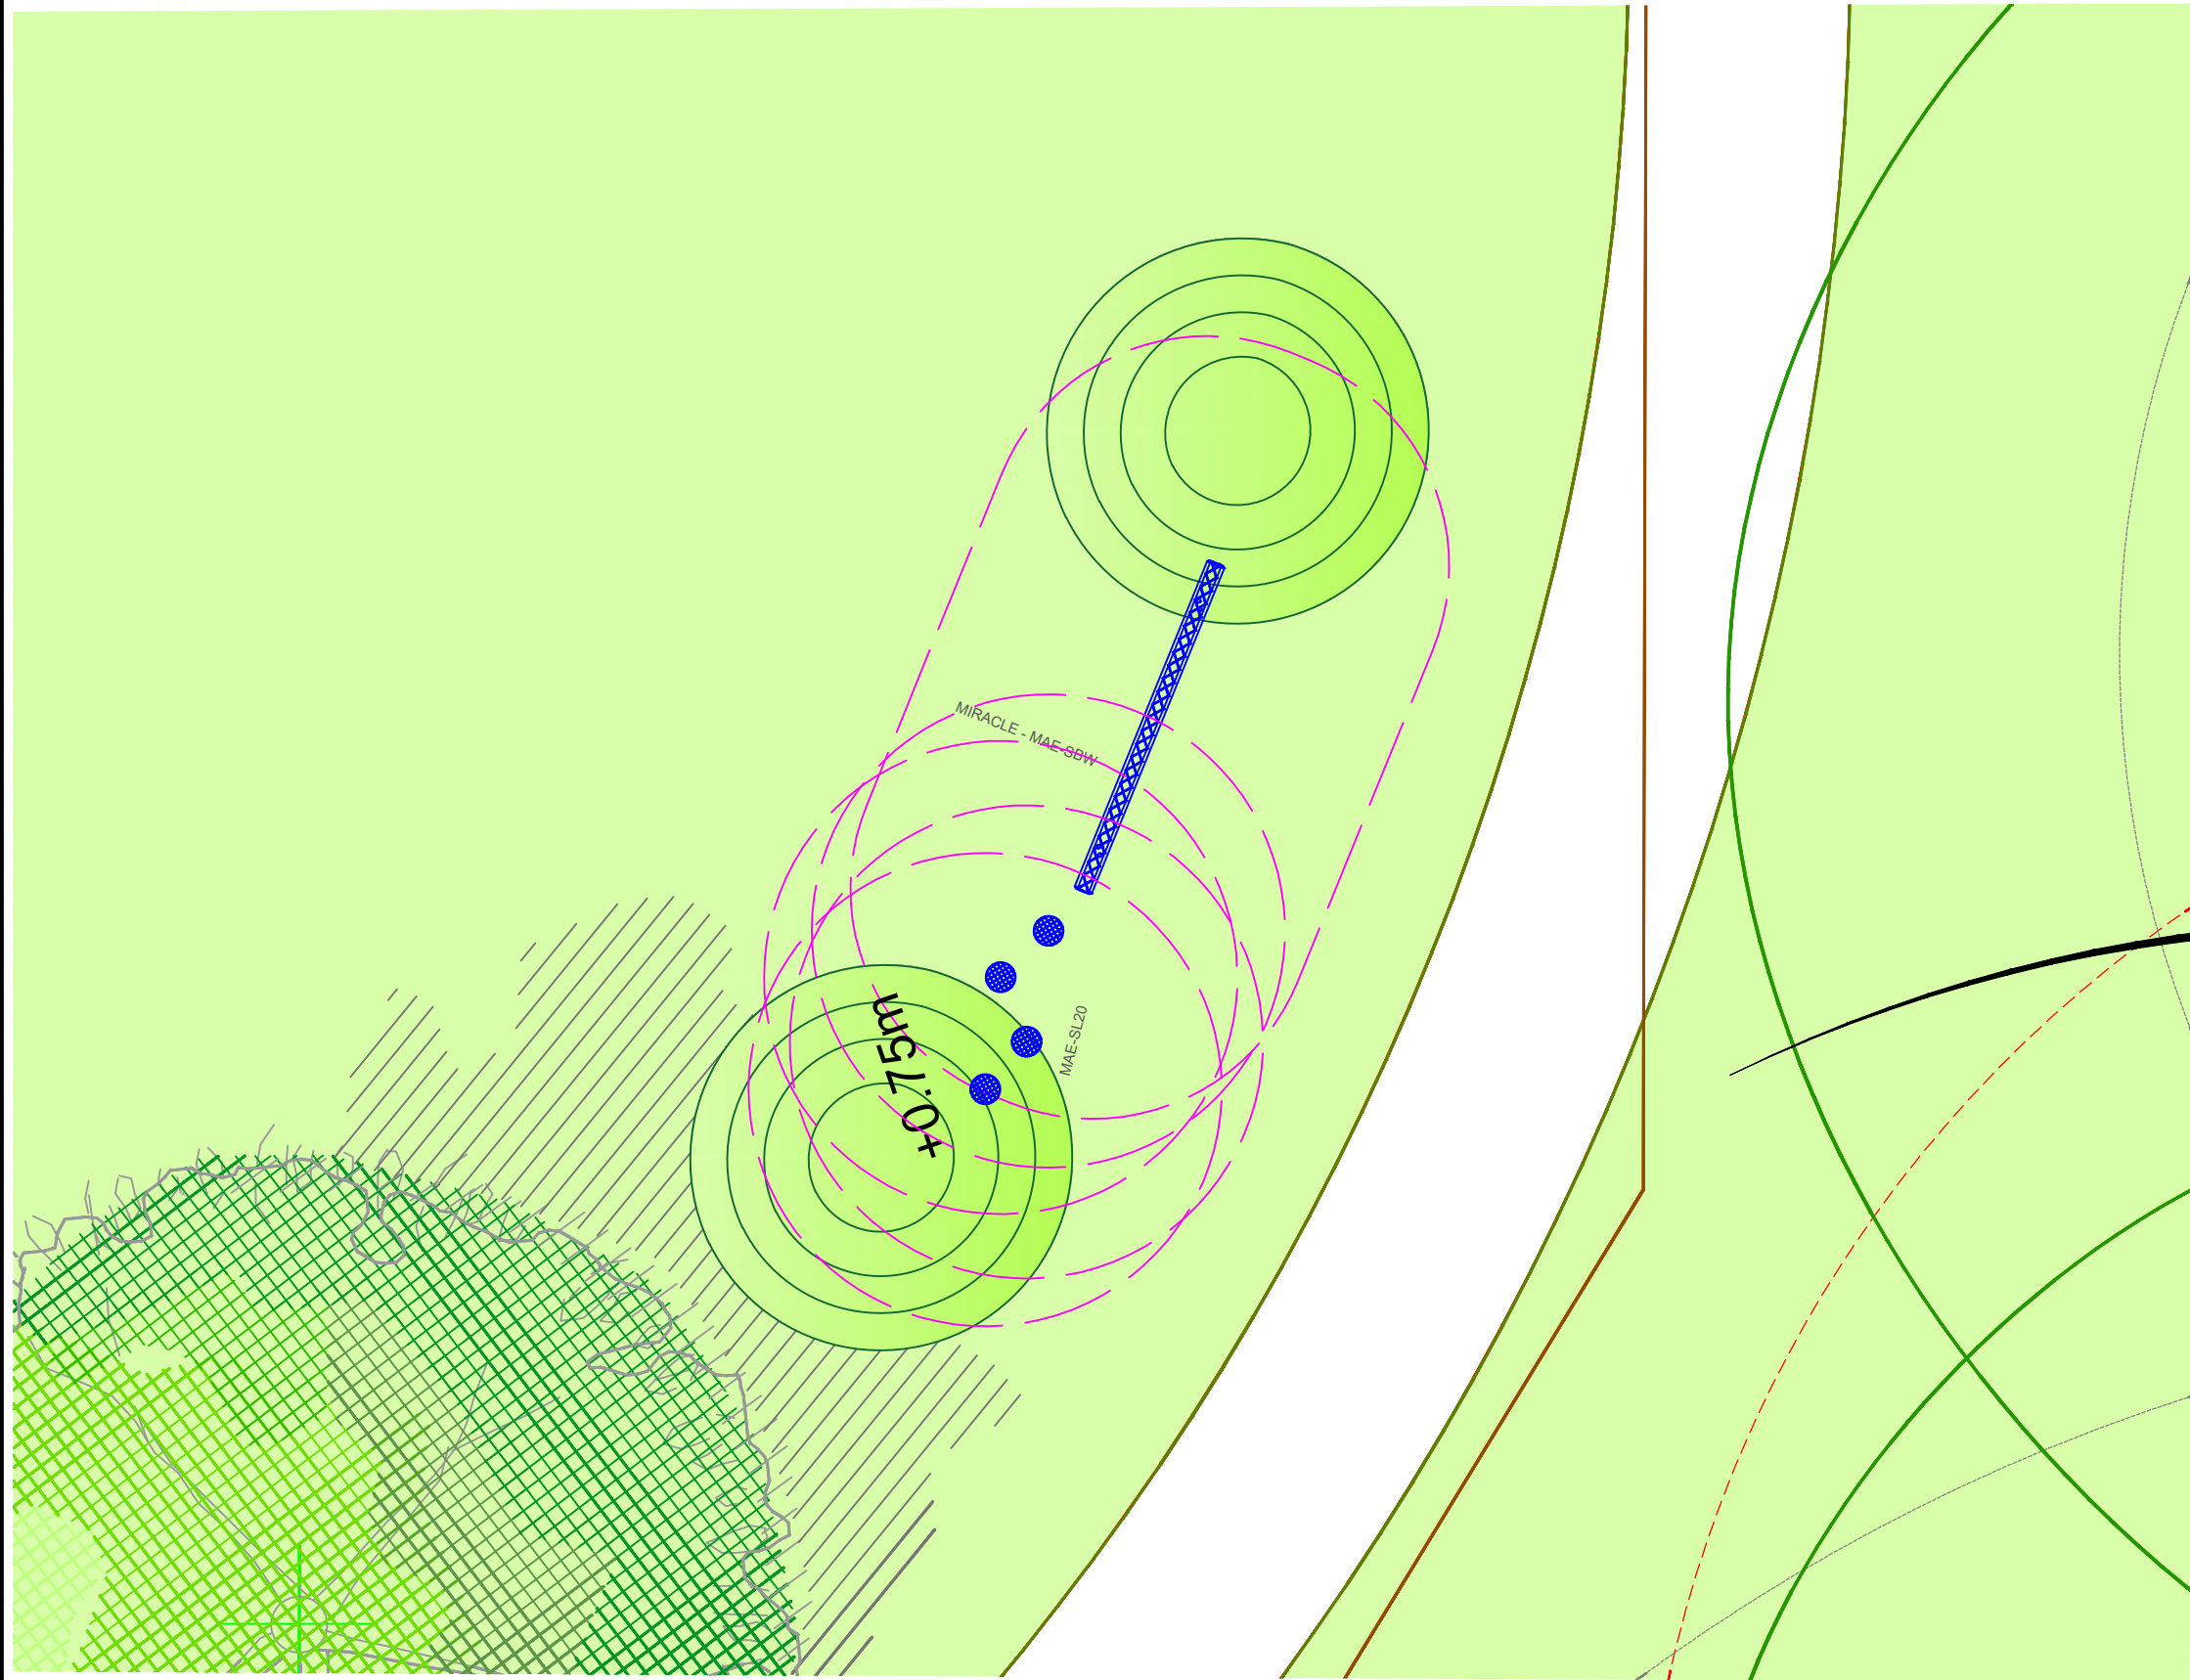

MAESL20 - Stepping Posts



MAELWSP - Walk and Stretch Posts

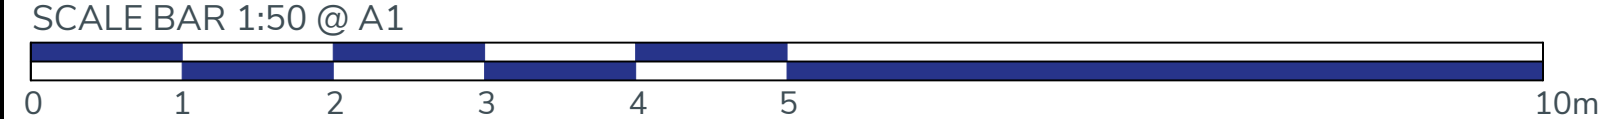

EXACT LOCATION OF EQUIPMENT TO BE AGREED ON SITE. ALL SURFACING TO BE FLAT AND LEVEL, ANY DISCREPENCIES IN LEVELS TO BE REPORTED TO MIRACLE DESIGN & PLAY IMMEDIATELY



Miracle Design & Play

TEL: ++44 (0)1604 658240
E-MAIL: sales@miracledandp.co.uk
WEB: www.miracledesignandplay.co.uk

PROJECT TITLE:
Land at Duckmoor

SHEET TITLE: **Balance Trail**

- Key:**
- Surfacing:**
- PCC Edging to perimeter of Surfacing
 - Green Wet Pour Safer Surfacing
 - Green Rubber Mulch Safer Surfacing
 - Pathway by Client
 - Existing Grass
 - Mown Pathway
 - Grass Mounds by Client
- Landscaping:**
- Trees by Client
 - Shrub Planting by Client
 - A2 Sized Freestanding Signage

Equipment Fall Zone (No safety surfacing required if located on well maintained turf and under 1.5m CFH)

REVISIONS		
Issue	Description	Date
G	Kit and Surfacing amendments	10/09/25
F	Trim Trail Moved	26/06/25
E	New CAD Layout	23/05/25
D	Zipline Surfacing Changed to Wet Pour	21/05/25
C	Revised as per comments	19/05/25
B	Revised as per comments	10/03/25
A	Revised as per comments	04/03/25

DRAWN BY: **L.Gbebikan**

REVISED BY: **A.Popielska**

CHECKED BY: **G. Medica**

SCALE: **1:50@A1** ISSUE: **G**

CLIENT: **Bellway Homes**

DRAWING NO: **Q10442_G**

DATE: **09/08/24**

© 2024 MIRACLE DESIGN AND PLAY LTD, "ALL RIGHTS RESERVED, THIS DRAWING MAY NOT BE REPRODUCED, TRANSMITTED OR STORED IN WHOLE OR IN PART WITHOUT OUR WRITTEN CONSENT"