


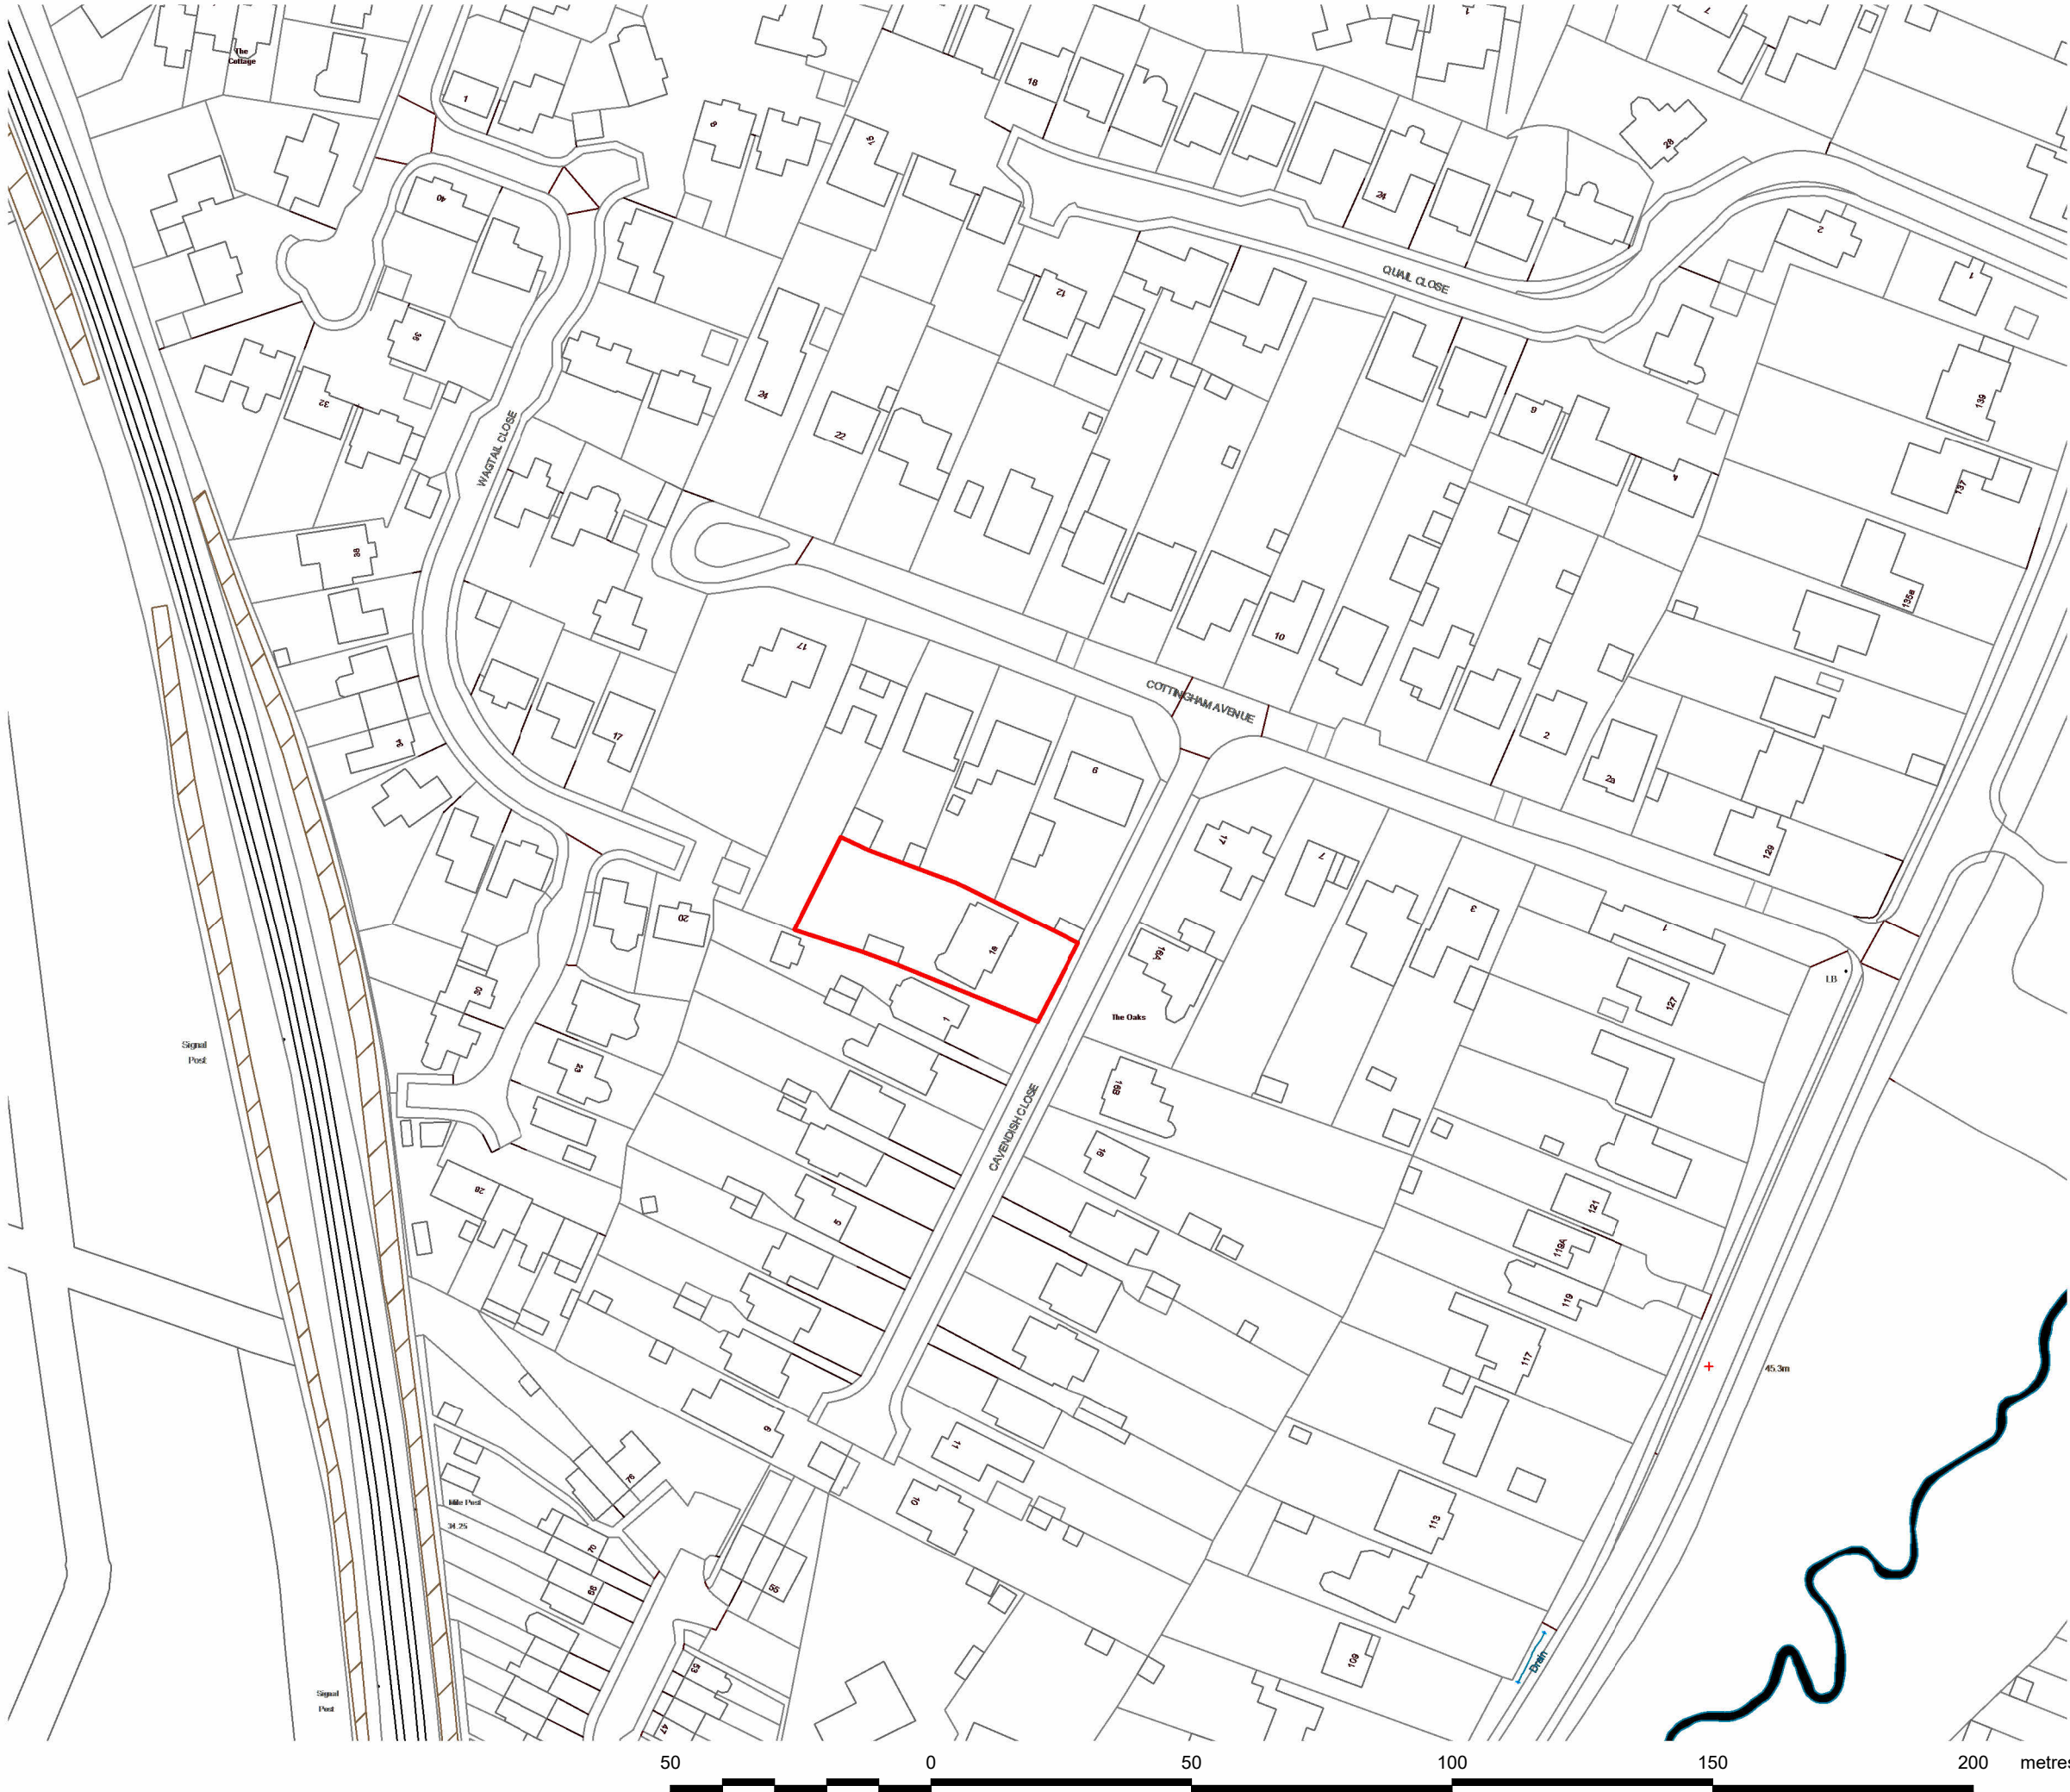

A		11.04.26	SCALE REVISED
Rev By	Rev	Date	Description

Project Title

1a Cavendish Close
Horsham
RH12 5HX

Drawing Description

Site Location Plan

Scale @A3

1 : 1250

Date

APRIL 2026

Purpose

PLANNING

Notes.

- Drawing may be scaled for planning and land registry only, not for construction purposes.
- The contractor is responsible for checking dimensions, tolerances and references.