


Orientation of site has not been checked, design subject to check before installation



MBX45 2562 - Litter and Recycling Bin

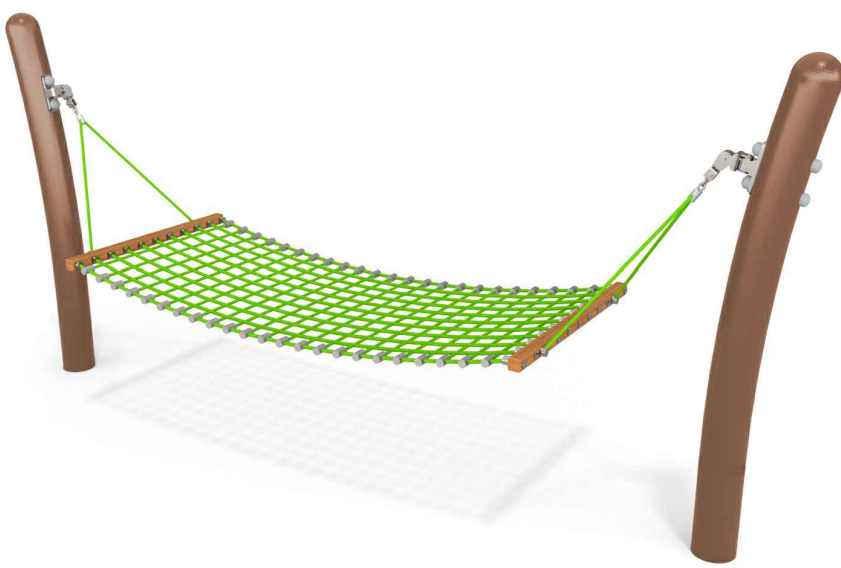

SB8142 - Hammock



SB3050 - Overhead Spinner




TB7038 - Overhead Bars



TB7036 - Basket Swing



TB7039 - Climbing Frame

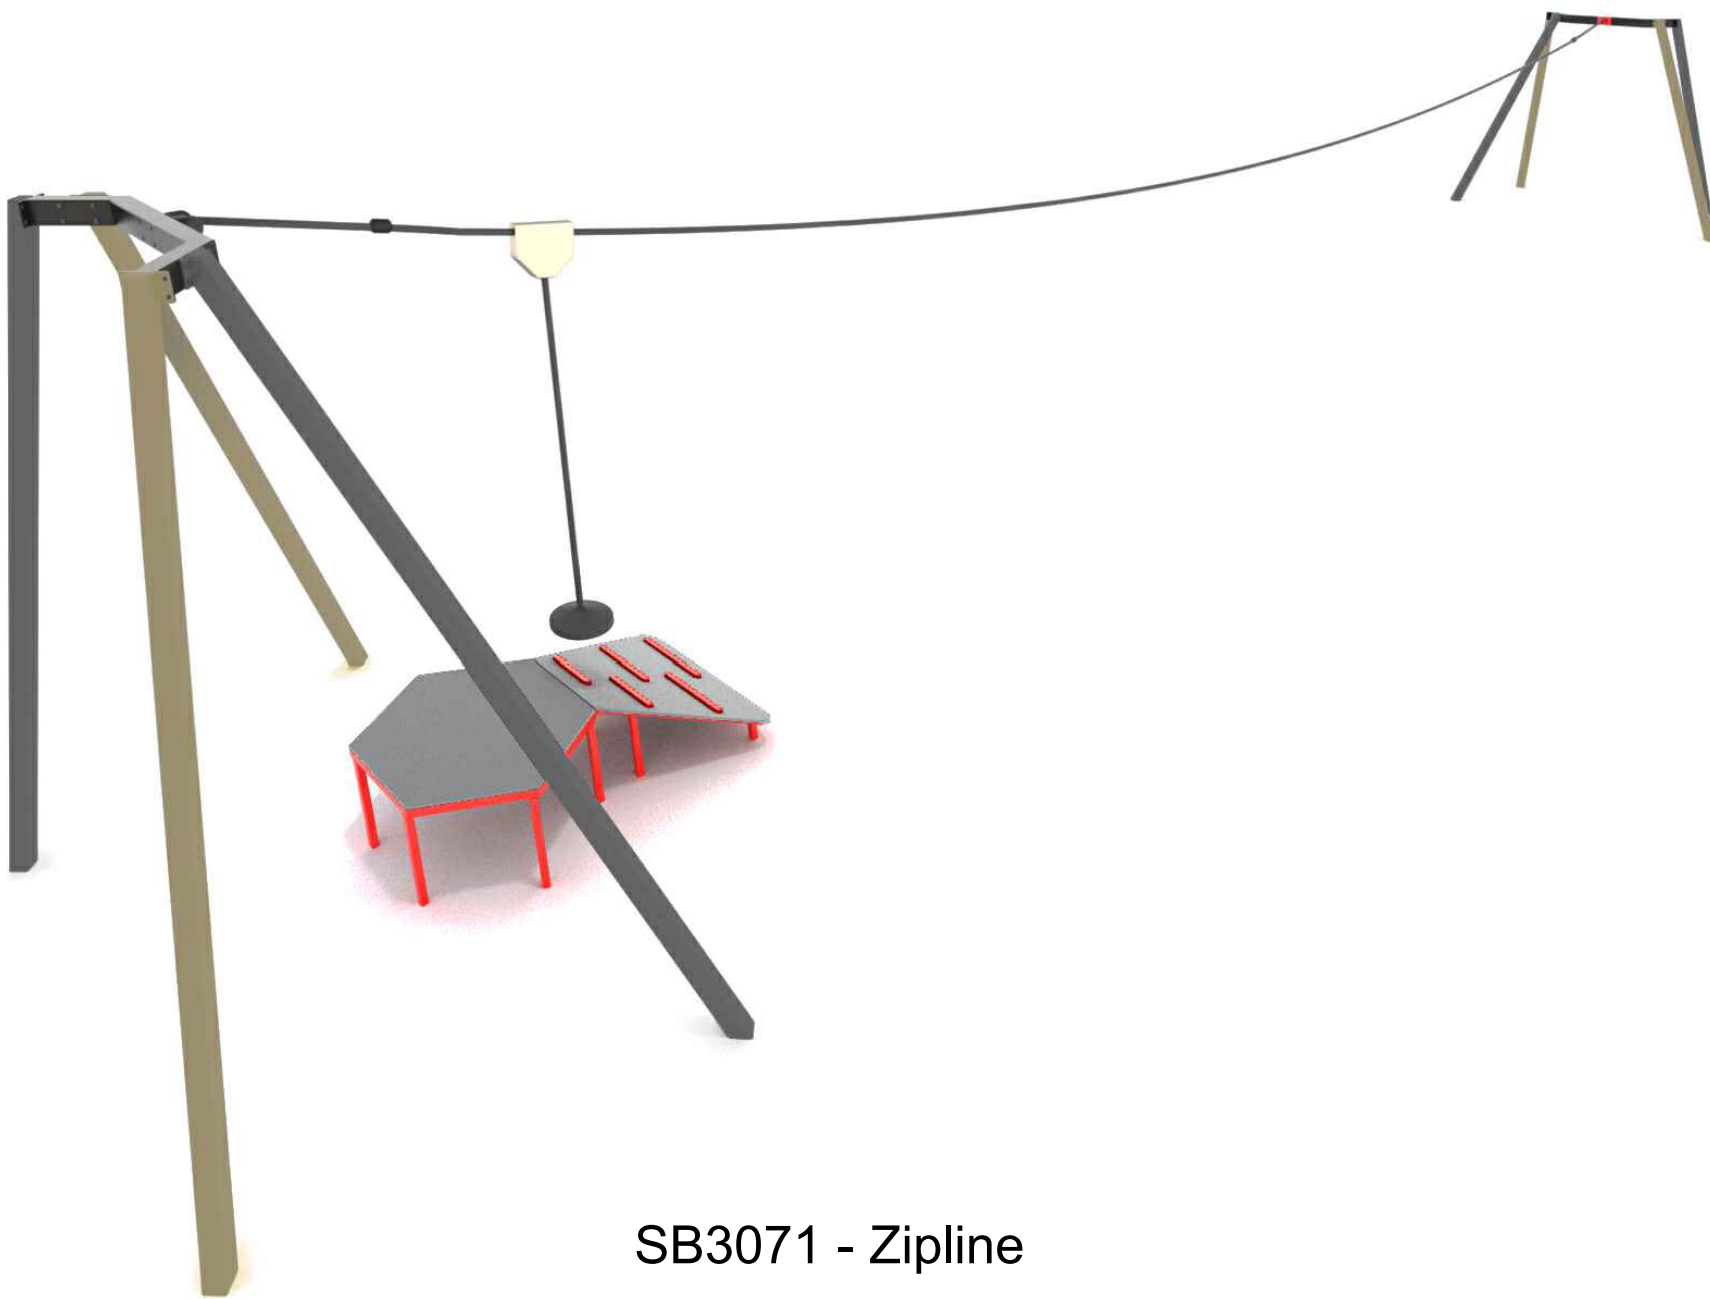

SB3071 - Zipline



Miracle
Design & Play

TEL: ++44 (0)1604 658240
E-MAIL: sales@miracledandp.co.uk
WEB: www.miracledesignandplay.co.uk

PROJECT TITLE:

Land at Duckmoor

SHEET TITLE: Bespoke Play Space

Key:

Surfacing:

- PCC Edging to perimeter of Surfacing
- Green Wet Pour Safer Surfacing
- Green Rubber Mulch Safer Surfacing
- Pathway by Client
- Existing Grass
- Mown Pathway
- Grass Mounds by Client

Landscaping:

- Trees by Client
- Shrub Planting by Client
- A2 Sized Freestanding Signage

Equipment Fall Zone (No safety surfacing required if located on well maintained turf and under 1.5m CFH)

REVISIONS

Issue	Description	Date
G	Kit and Surfacing amendments	10/09/25
F	Trim Trail Moved	26/06/25
E	New CAD Layout	23/05/25
D	Zipline Surfacing Changed to Wet Pour	21/05/25
C	Revised as per comments	19/05/25
B	Revised as per comments	10/03/25
A	Revised as per comments	04/03/25

DRAWN BY: L.Ghebikan

REVISED BY: A.Popielska

CHECKED BY: G. Medica

SCALE: 1:100 @ A1


ISSUE: G

CLIENT: Bellway Homes

DRAWING NO: Q10442_G

DATE: 09/08/24

© 2024 MIRACLE DESIGN AND PLAY LTD, "ALL RIGHTS RESERVED, THIS DRAWING MAY NOT BE REPRODUCED, TRANSMITTED OR STORED IN WHOLE OR IN PART WITHOUT OUR WRITTEN CONSENT"

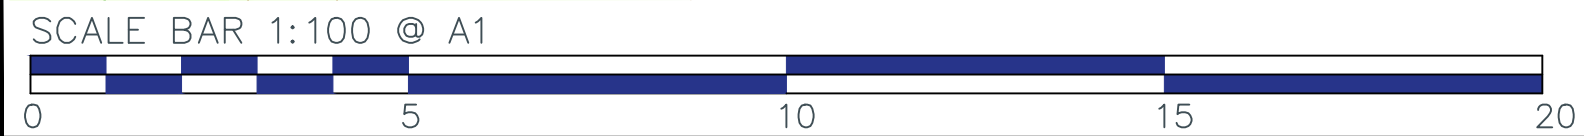

EXACT LOCATION OF EQUIPMENT TO BE AGREED ON SITE. ALL SURFACING TO BE FLAT AND LEVEL, ANY DISCREPENCIES IN LEVELS TO BE REPORTED TO MIRACLE DESIGN & PLAY IMMEDIATELY