
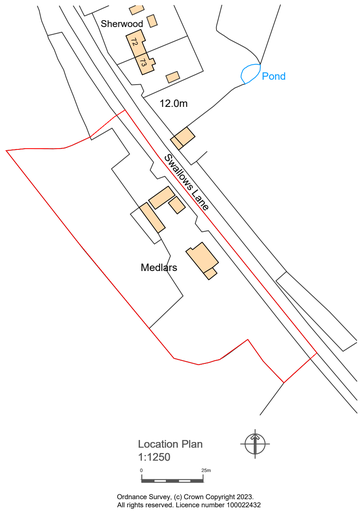


Location Plan
1:1250

0 25m

Ordnance Survey, (c) Crown Copyright 2023.
All rights reserved. Licence number 100022432

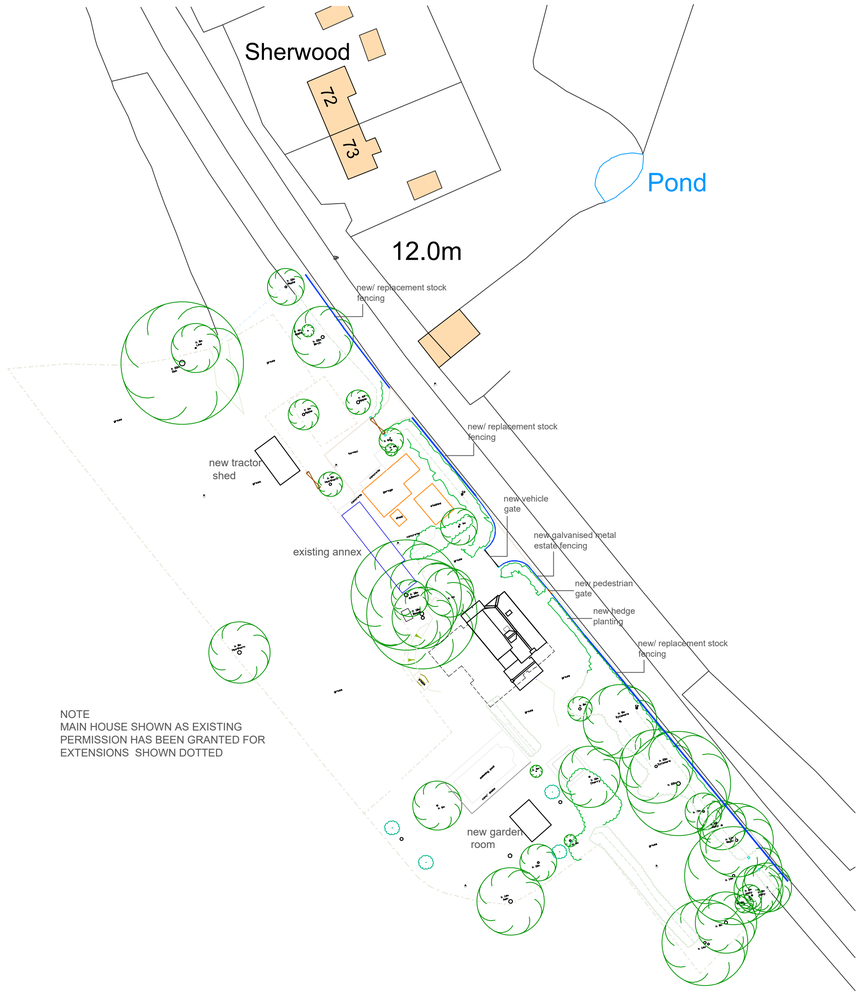


NOTE
MAIN HOUSE SHOWN AS EXISTING
PERMISSION HAS BEEN GRANTED FOR
EXTENSIONS SHOWN DOTTED

Site Plan
1:500

0 15m

Ordnance Survey, (c) Crown Copyright 2023.
All rights reserved. Licence number 100022432

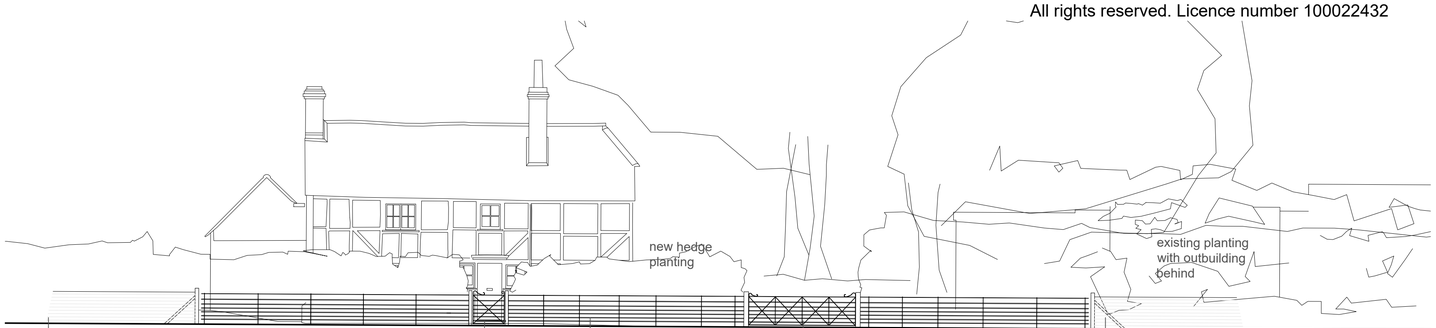

Street Elevation
1:100

0 5m

Notes:

Do not scale from this drawing.
Only to be scaled for local authority purposes.
Dimensions to be checked on site.
All dimensions are in millimeters unless stated.
Report all discrepancies.

NOT FOR CONSTRUCTION

This drawing and information displayed is the confidential property of Engineering Architecture Ltd and shall not be copied or used for any purpose without the written consent of the company.

©Engineering Architecture Ltd. All Rights Reserved

Planning Stage

Revisions	Date
A Fence to road frontage shown	June 24

Scale: As shown	Job No.: 471
Drawing No.: 471_PL01	Revision: **A**

Drawing:
Site Location Plan
Site Plan

Project:
Medlars, Swallows Lane
Dial Post, Horsham,
RH13 8NN

engineering architecture
t. 01428 741671
e. mail@engarc.co.uk
w. www.engarc.co.uk