


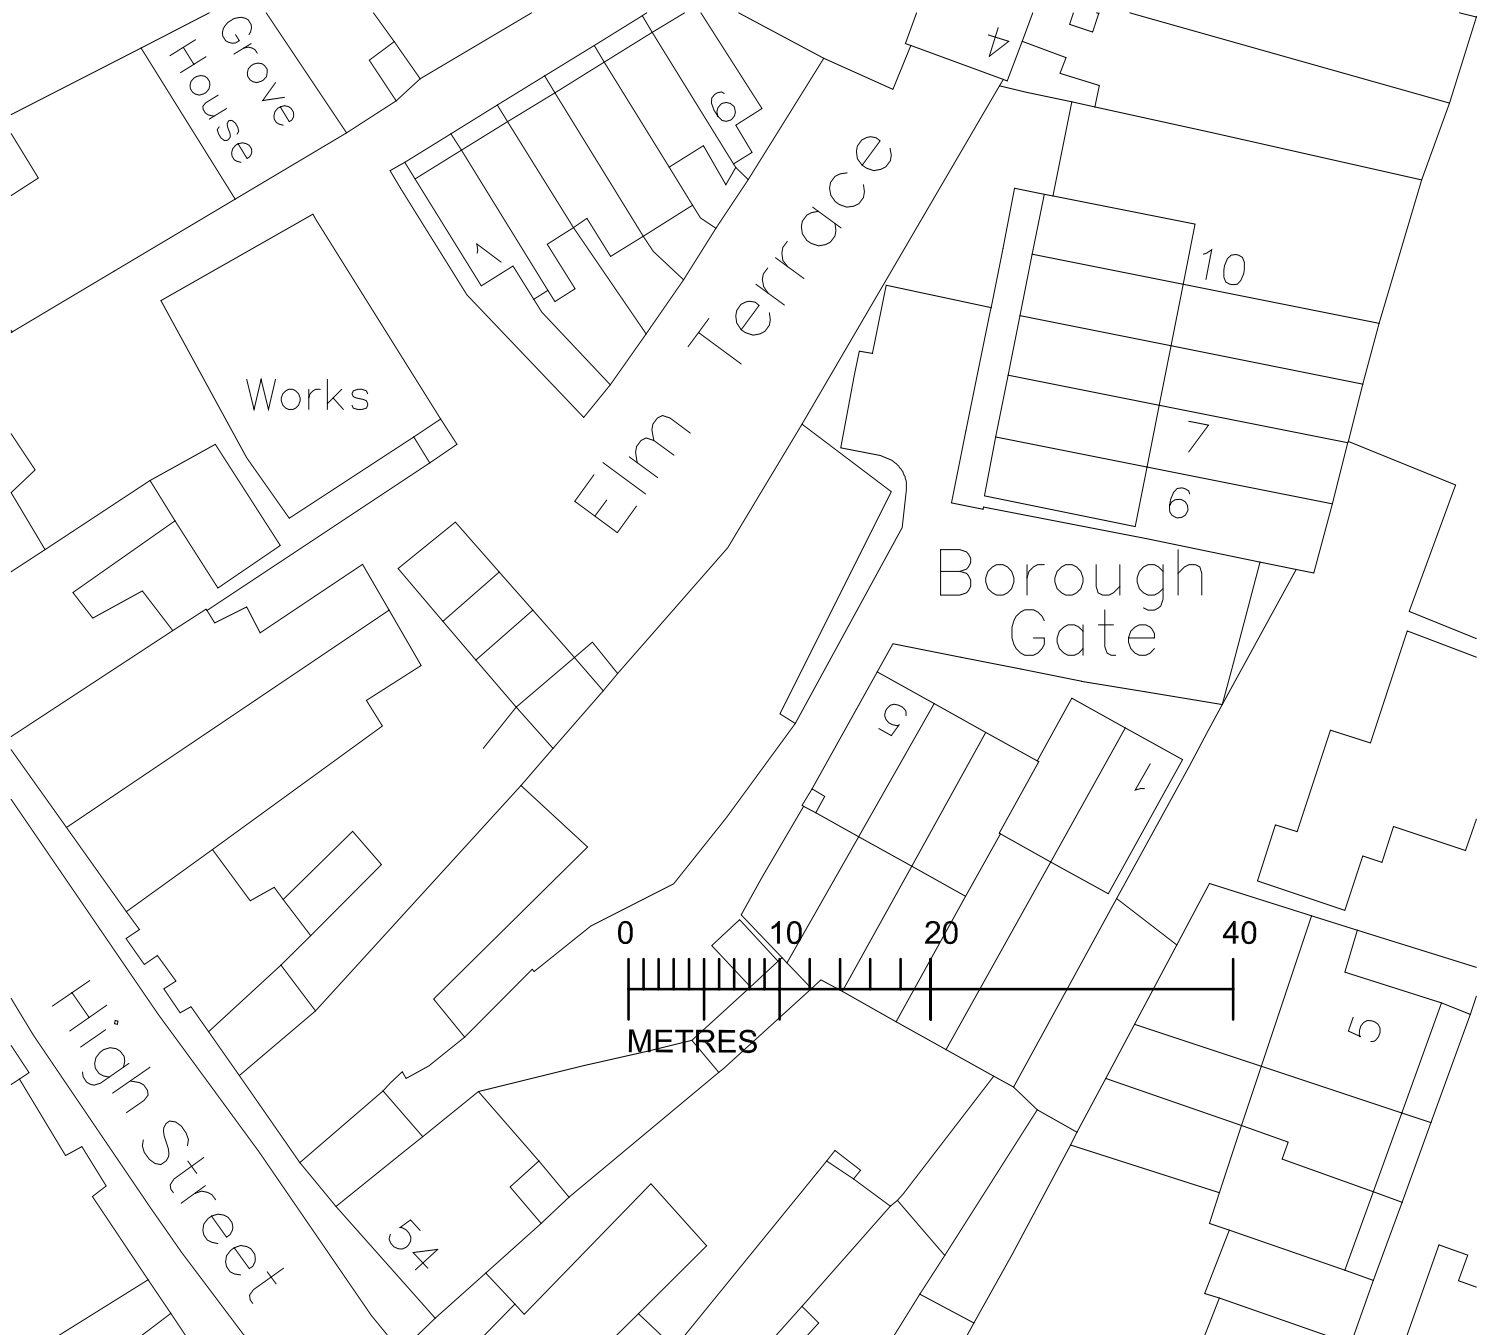

**PROPOSED NEW DOORS AND WINDOWS
AT 7 BOROUGH GATE
STEYNING
BN44 3SB**

BLOCK PLAN

PLANNING APPLICATION

**RICHARD ROBINSON RIBA
RR ARCHITECTS, 3 PACIFIC COURT, RIVERSIDE
SHOREHAM BY SEA, BN43 5RW
01273 452 634 07860 632 542
E-MAIL richard@rr-architects.co.uk**

DRAWING NO. 02

SCALE 1:500 @ A4

DRAWN BY RR 05-10-2026

NORTH

