


COWFOLD STREETS, THE STREET, COWFOLD, RH13 8BW
 PLANNING DC/20/0016 DC/23/1261



NOTE: NO TREES
 EXISTING WITHIN SITE

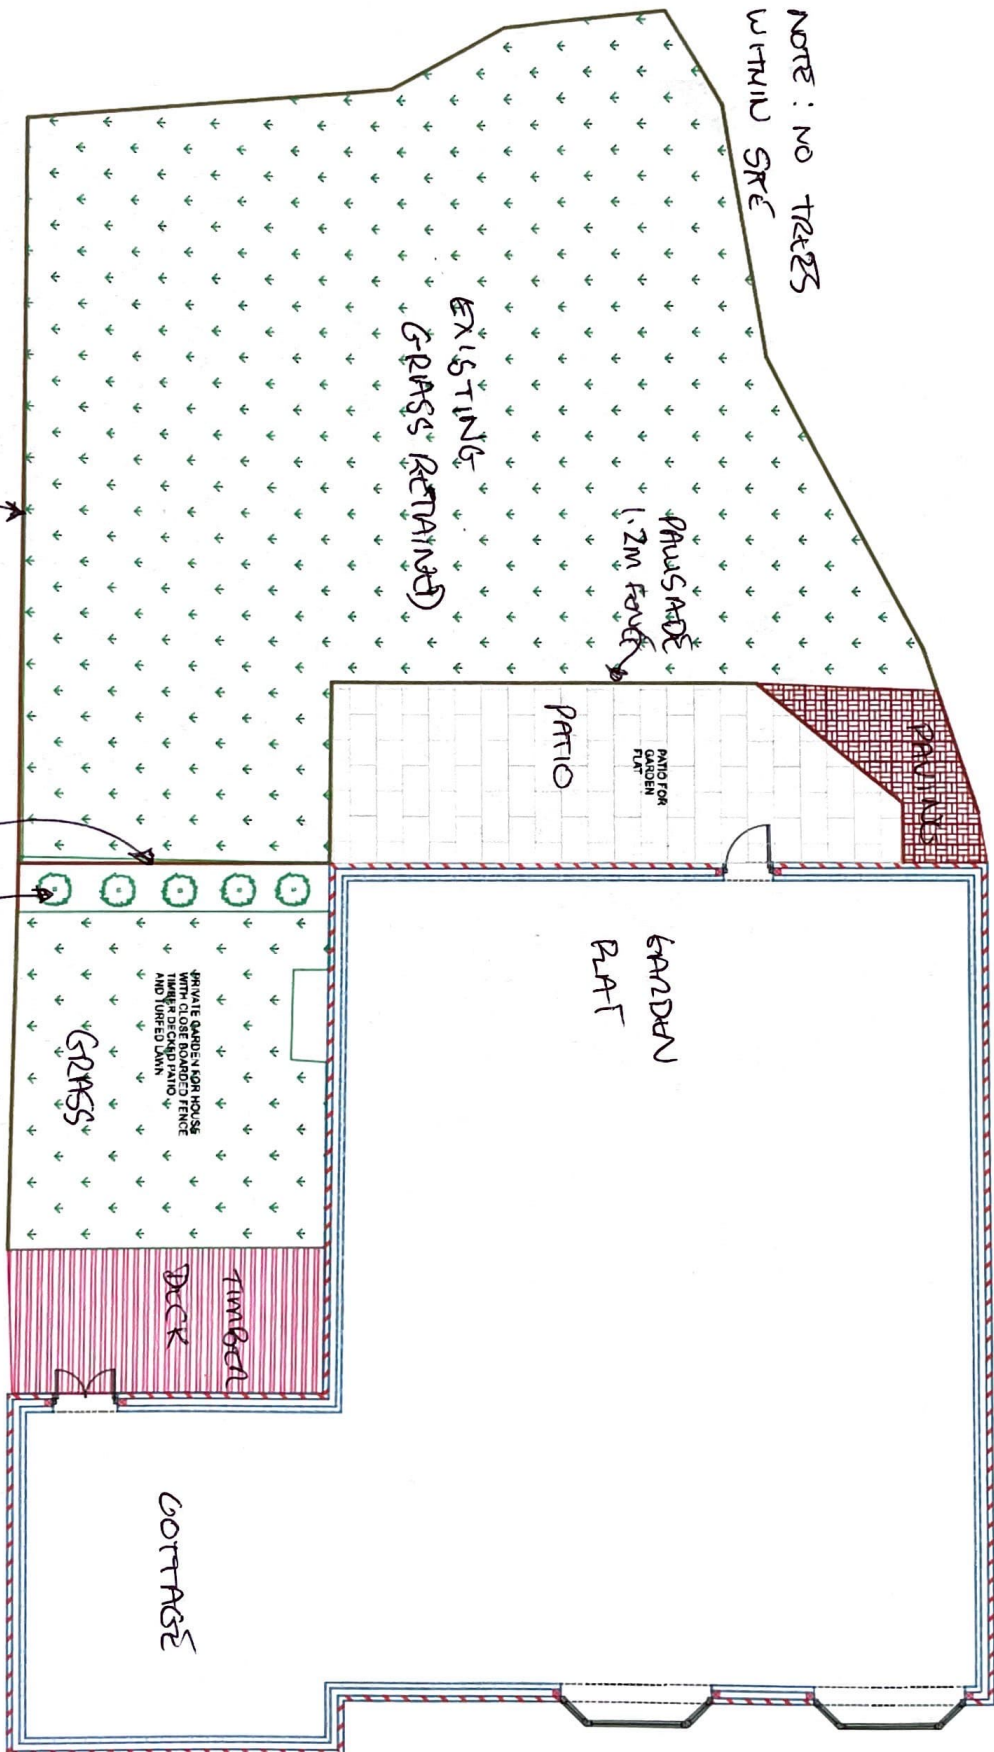

EXISTING CLOSE
 BOARDED FENCE

NEW BOX HEDGINGS

NEW 1.5M CLOSE BOARDED
 FENCE

SCALE: 1:150 @ A4
 DRAWING: LANDSCAPE 1