
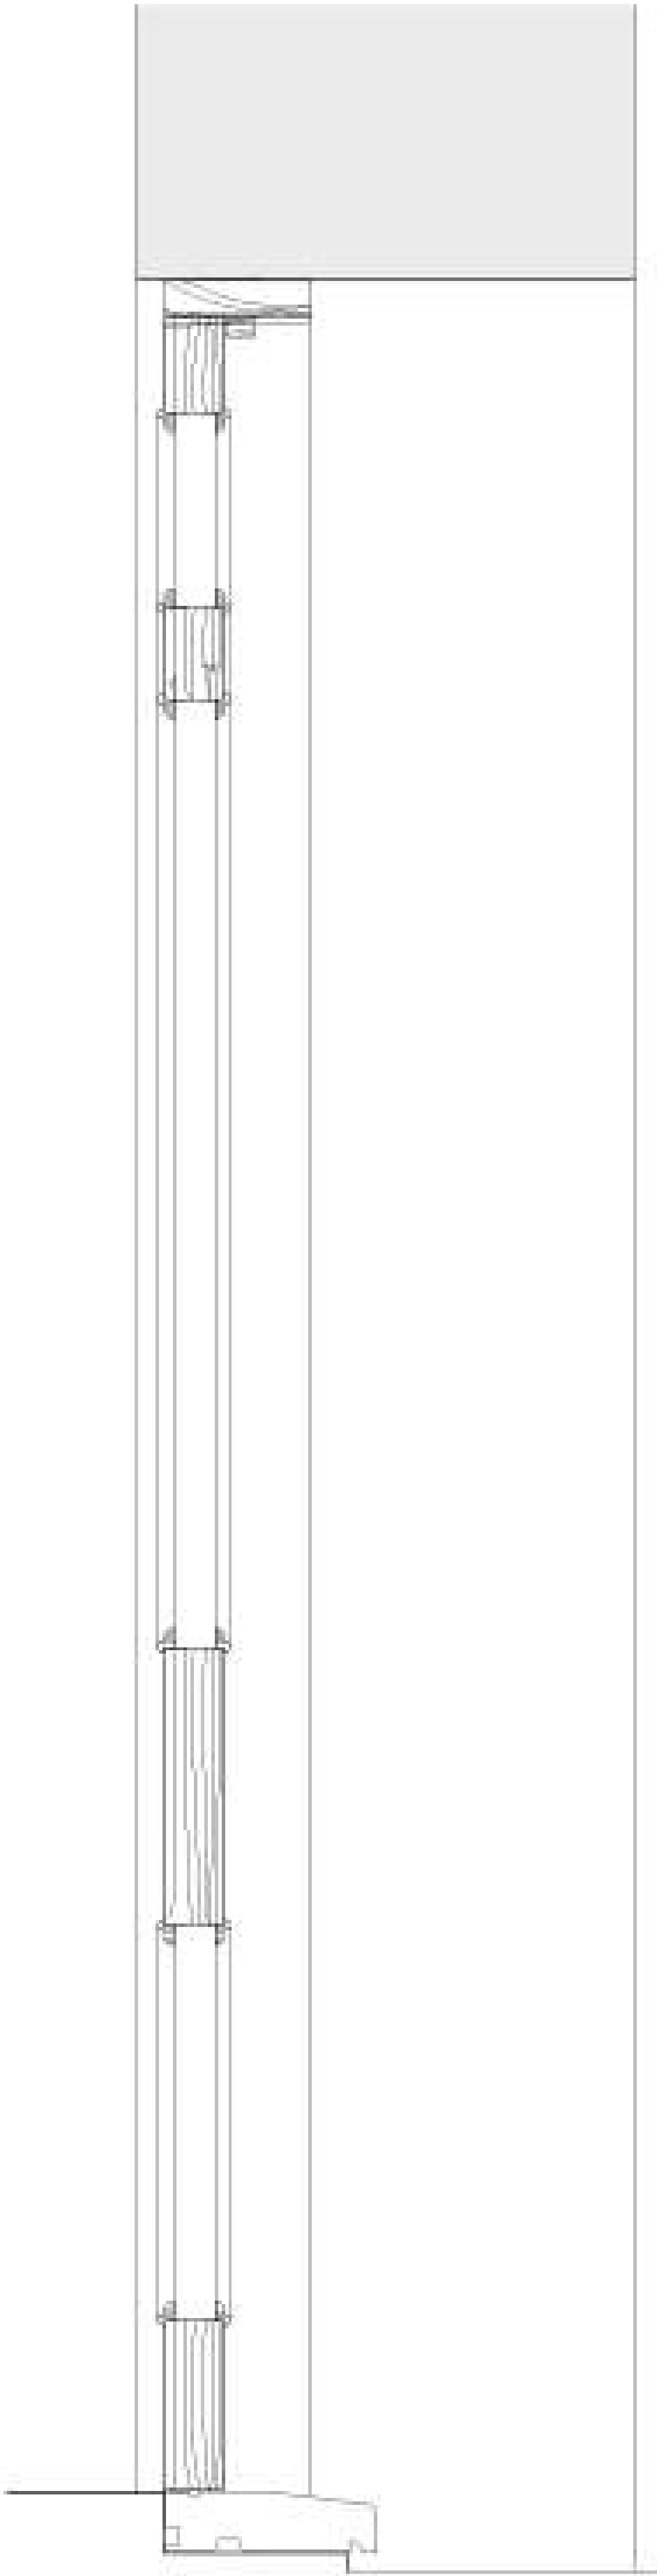


NEW FRONT DOOR TO GARDEN FLAT
And REPLACEMENT GLAZING TO EAST
AND NORTH ELEVATIONS



NEW FRONT DOOR
SECTION

NEW FRONT DOOR
ELEVATION

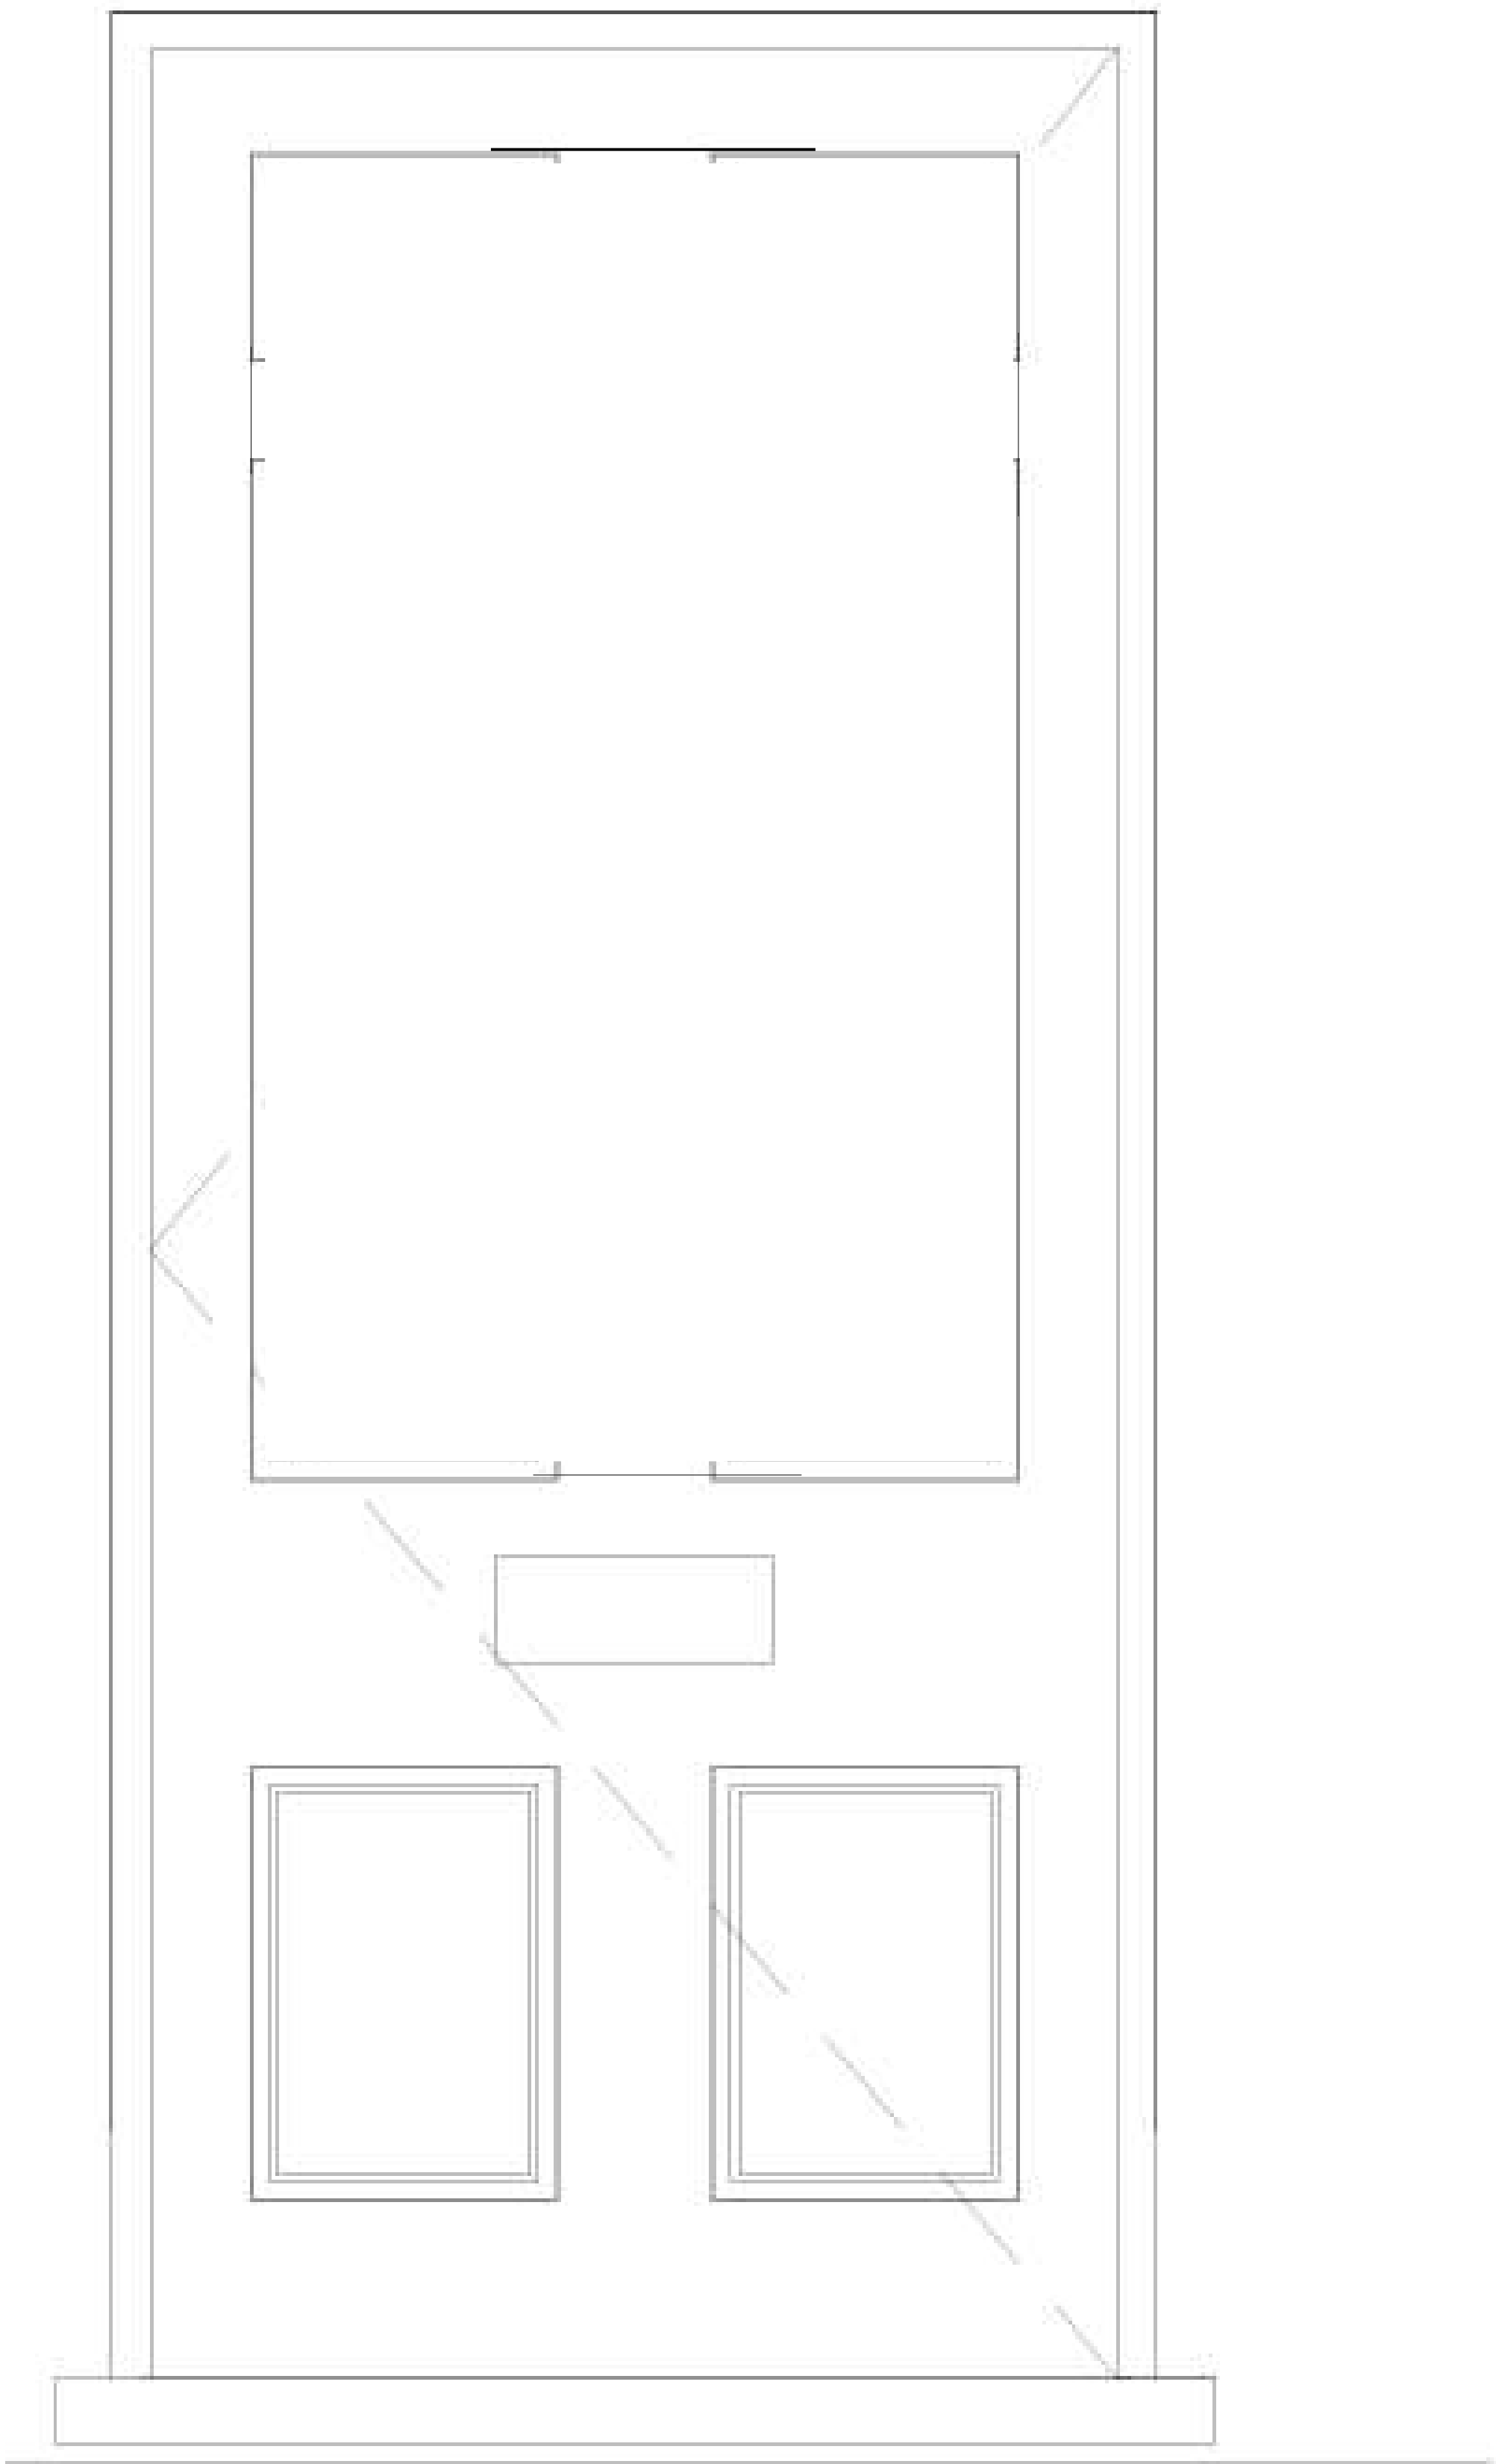

EXISTING SASH RE-
GLAZED SECTION

EXISTING SASH RE-
GLAZED ELEVATION

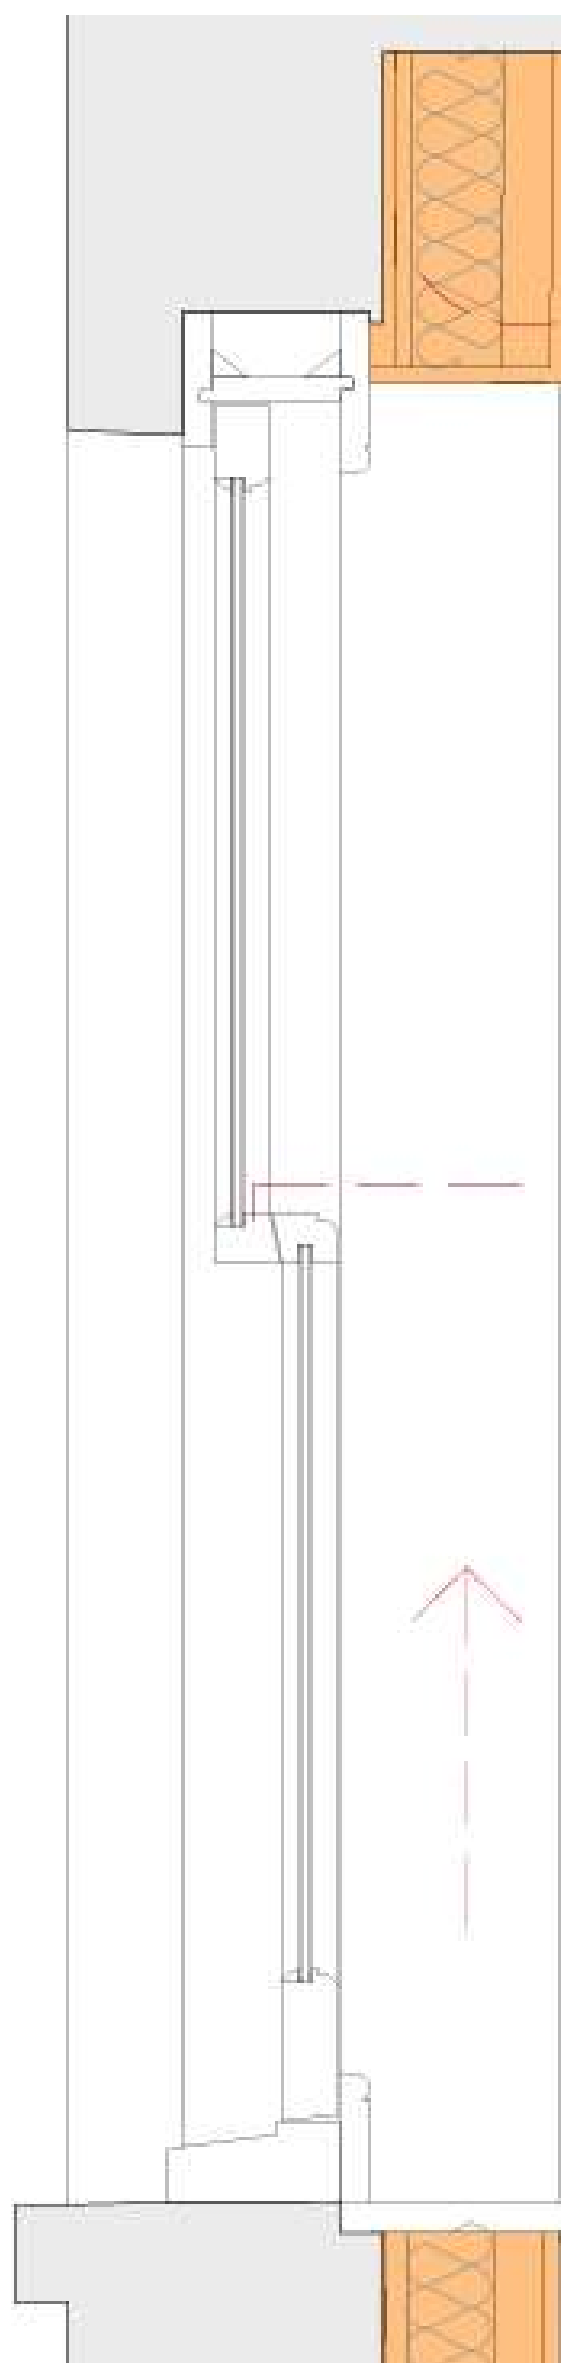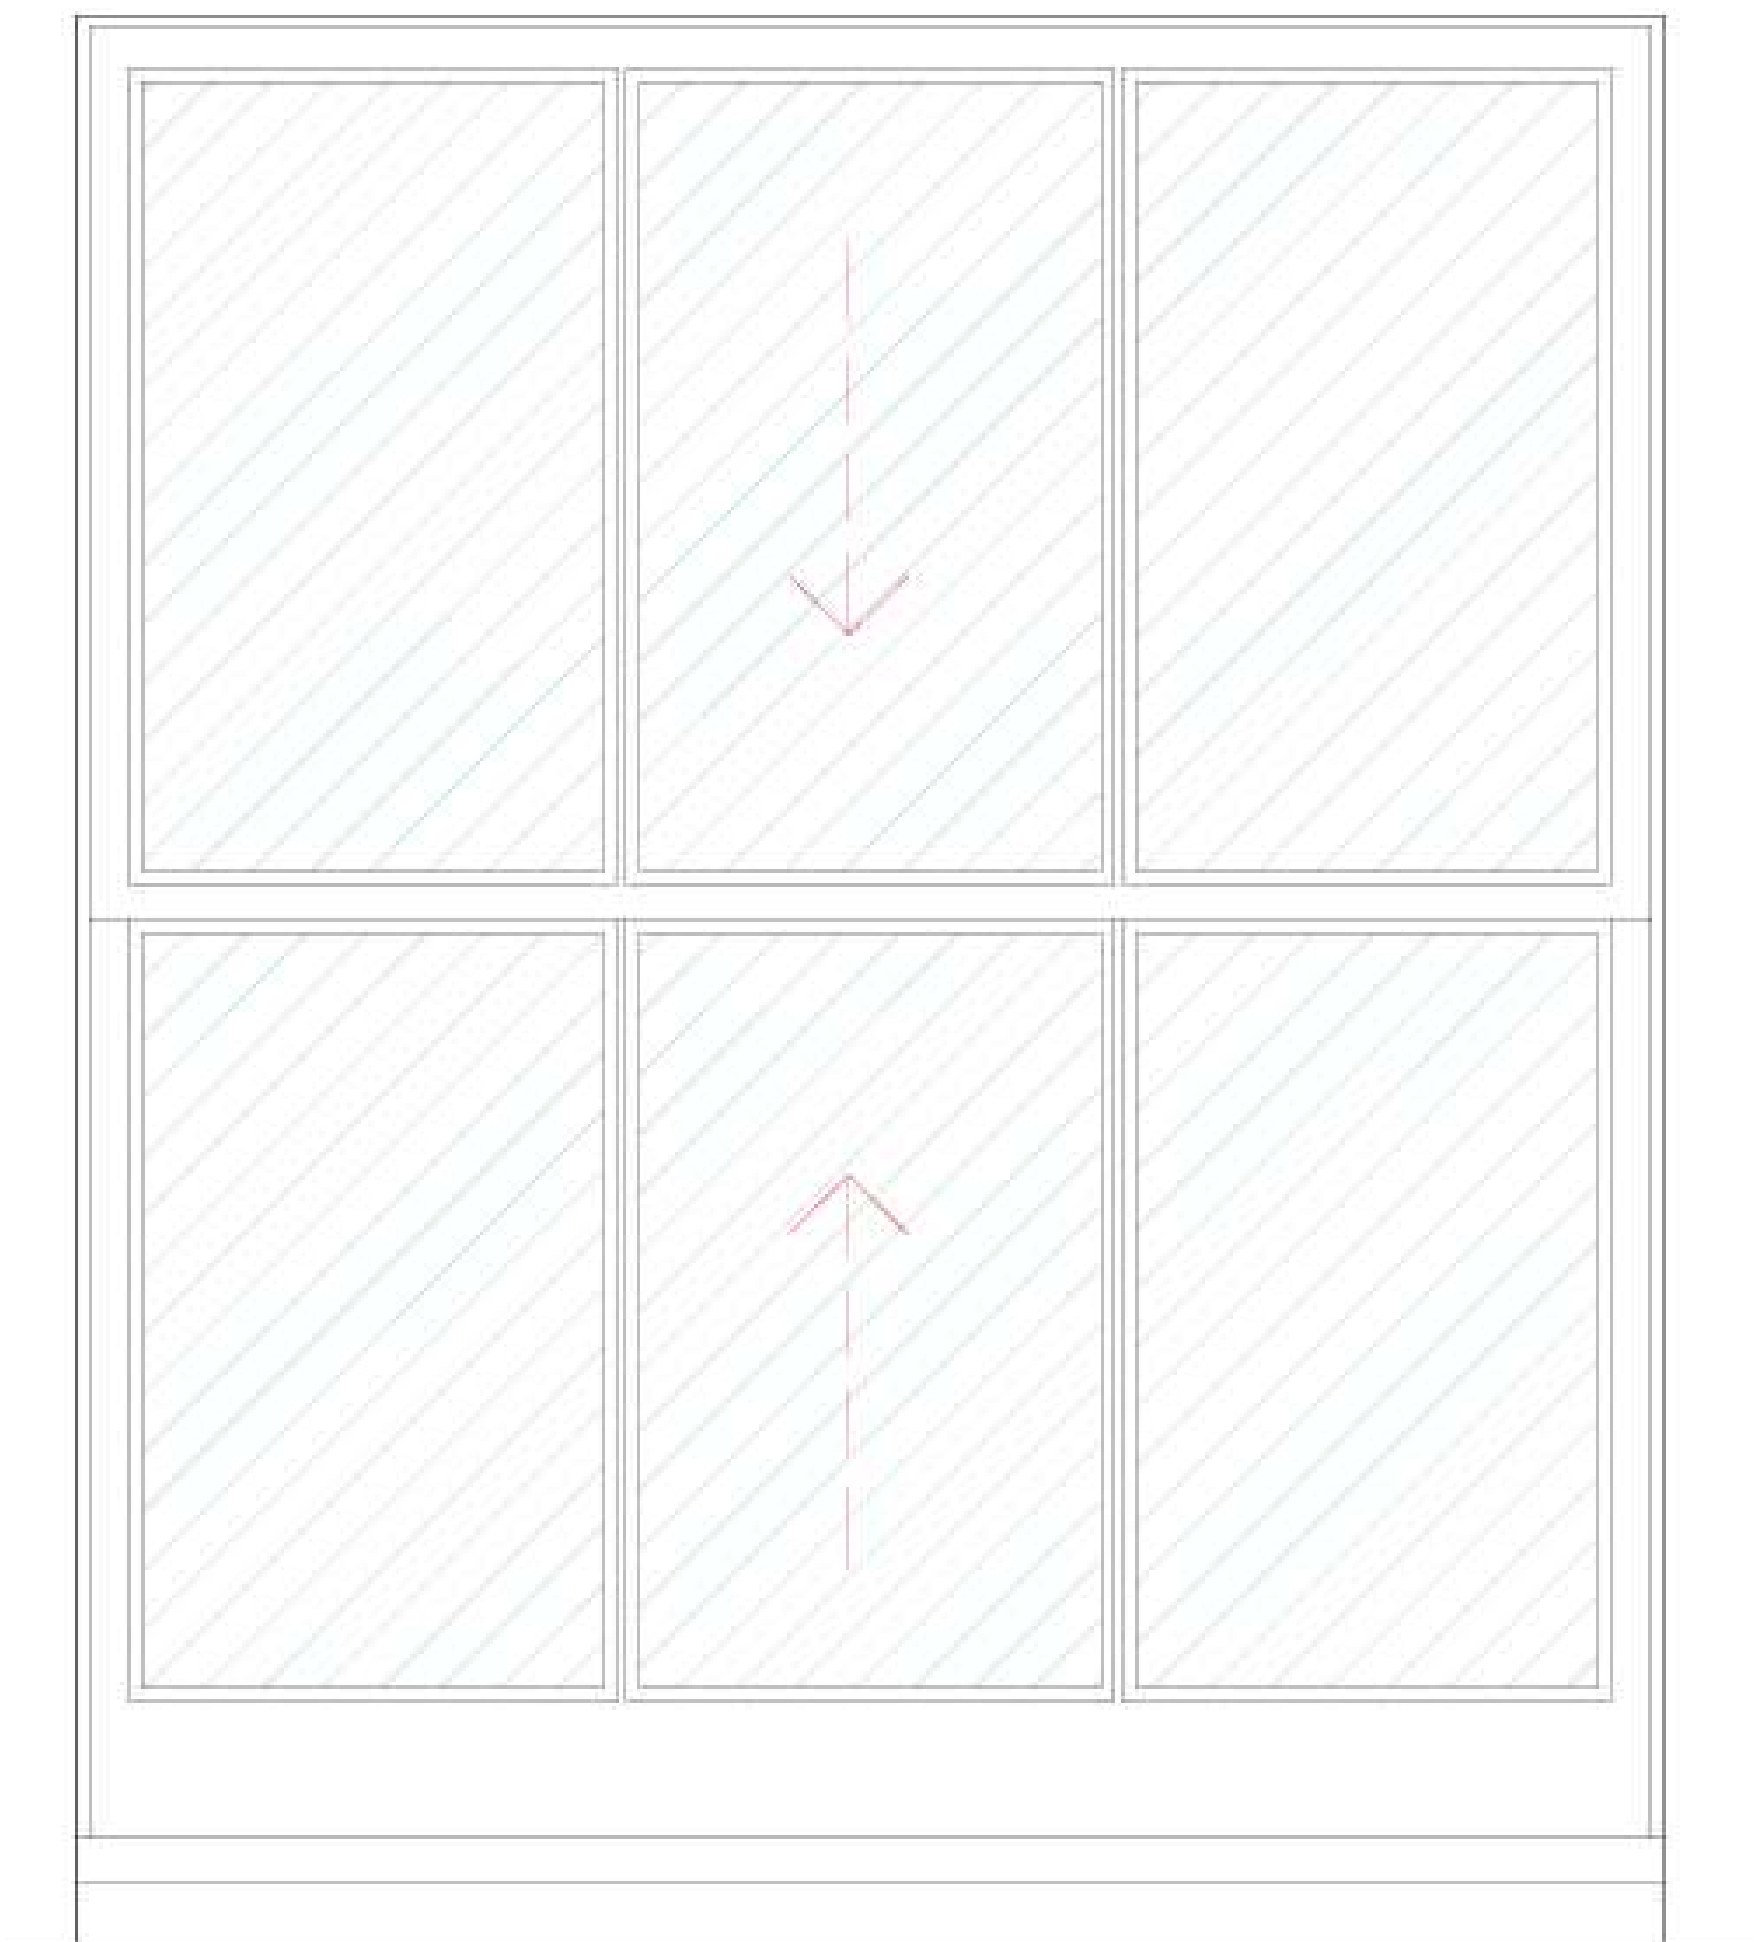

Existing 3mm glass replaced with 12mm
Heritage glazing being outer and inner
Pane of 4mm with 4mm cavity