



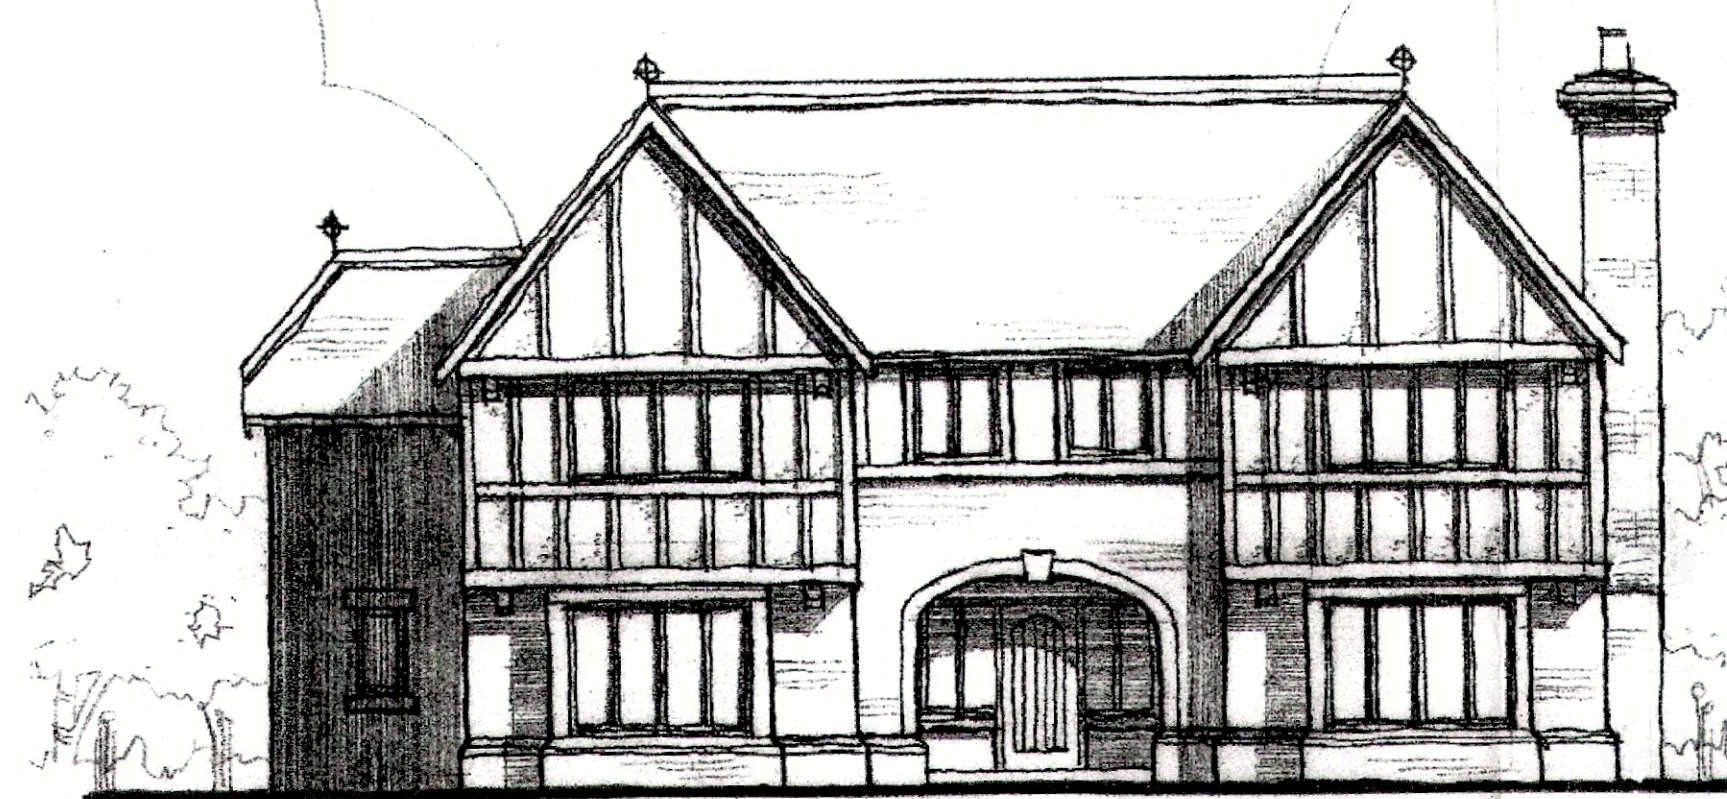


FRONT ELEVATION

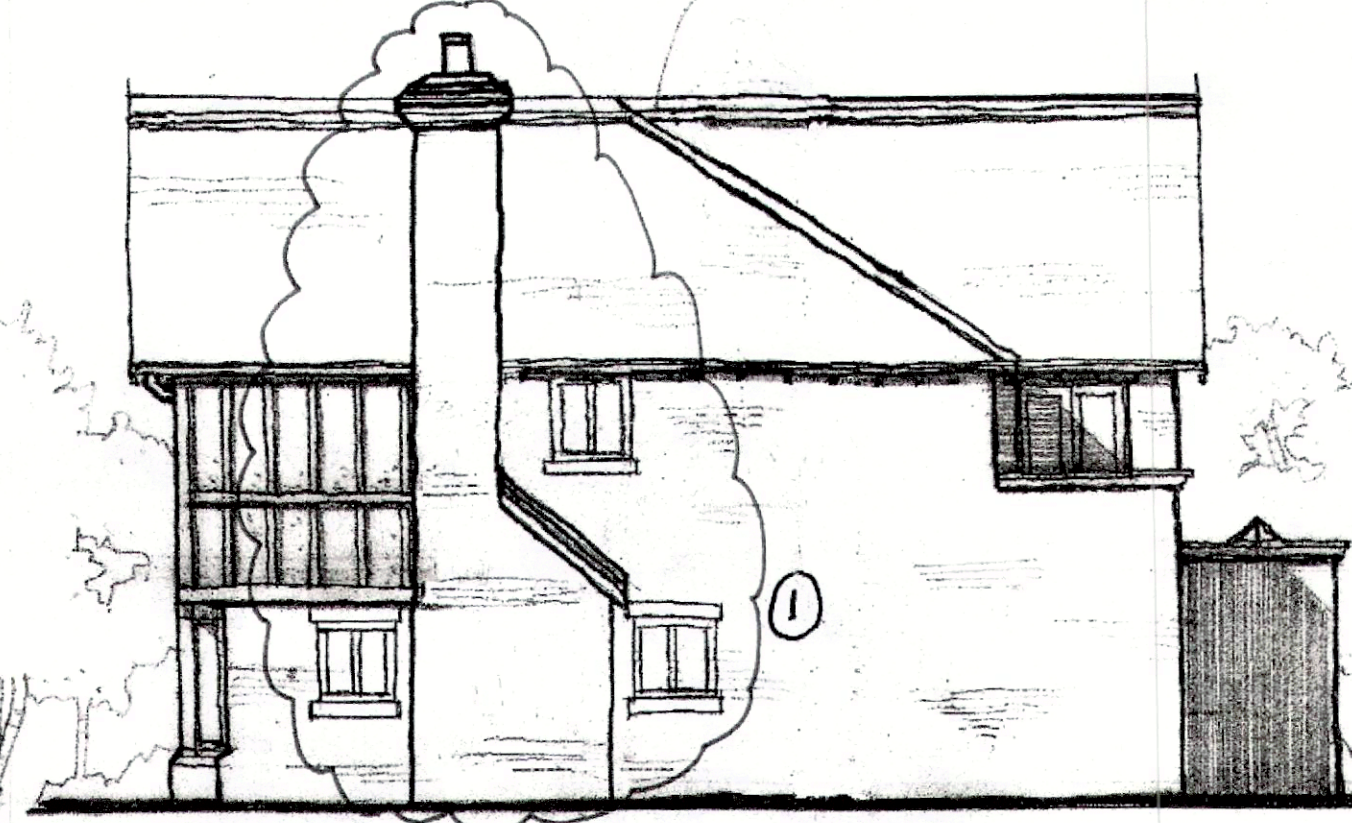


SIDE ELEVATION




REAR ELEVATION

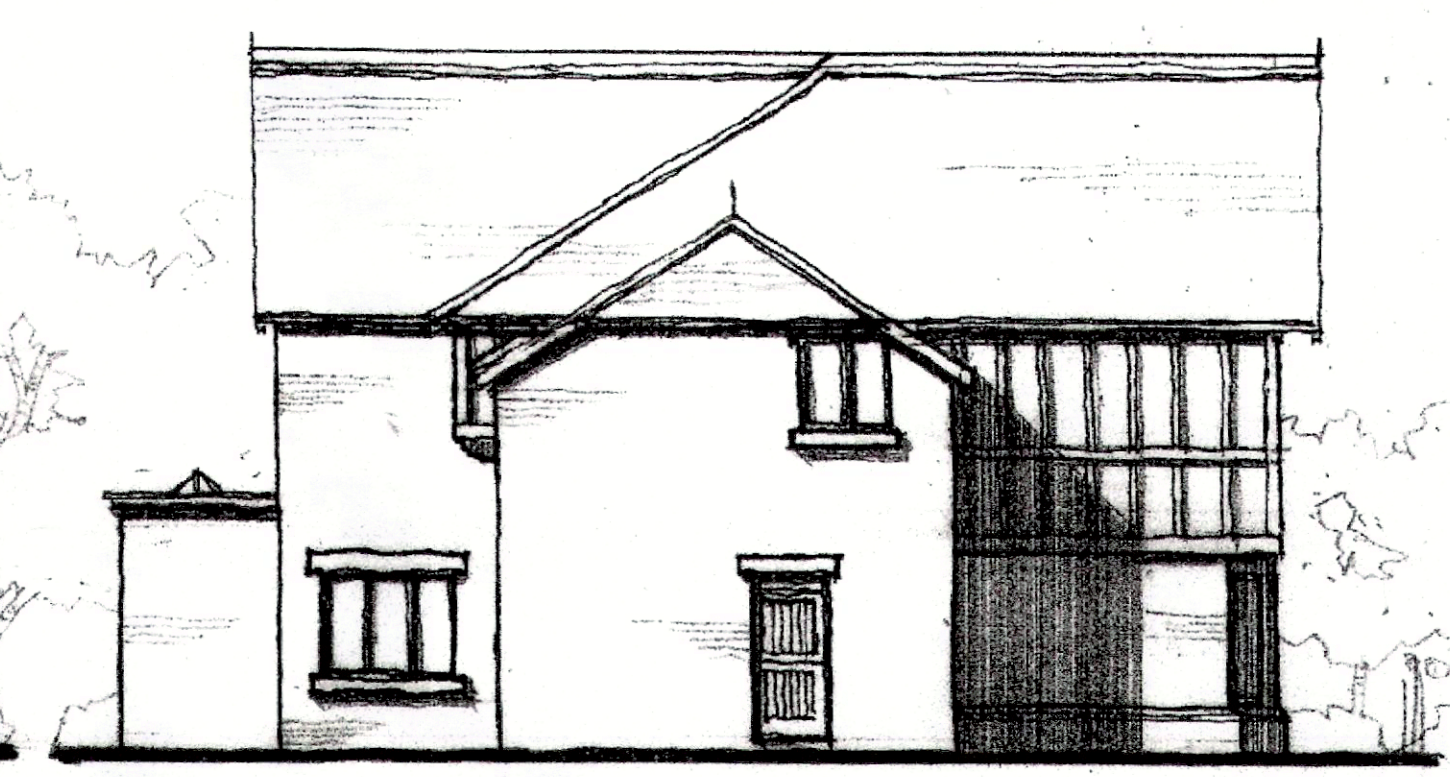


SIDE ELEVATION

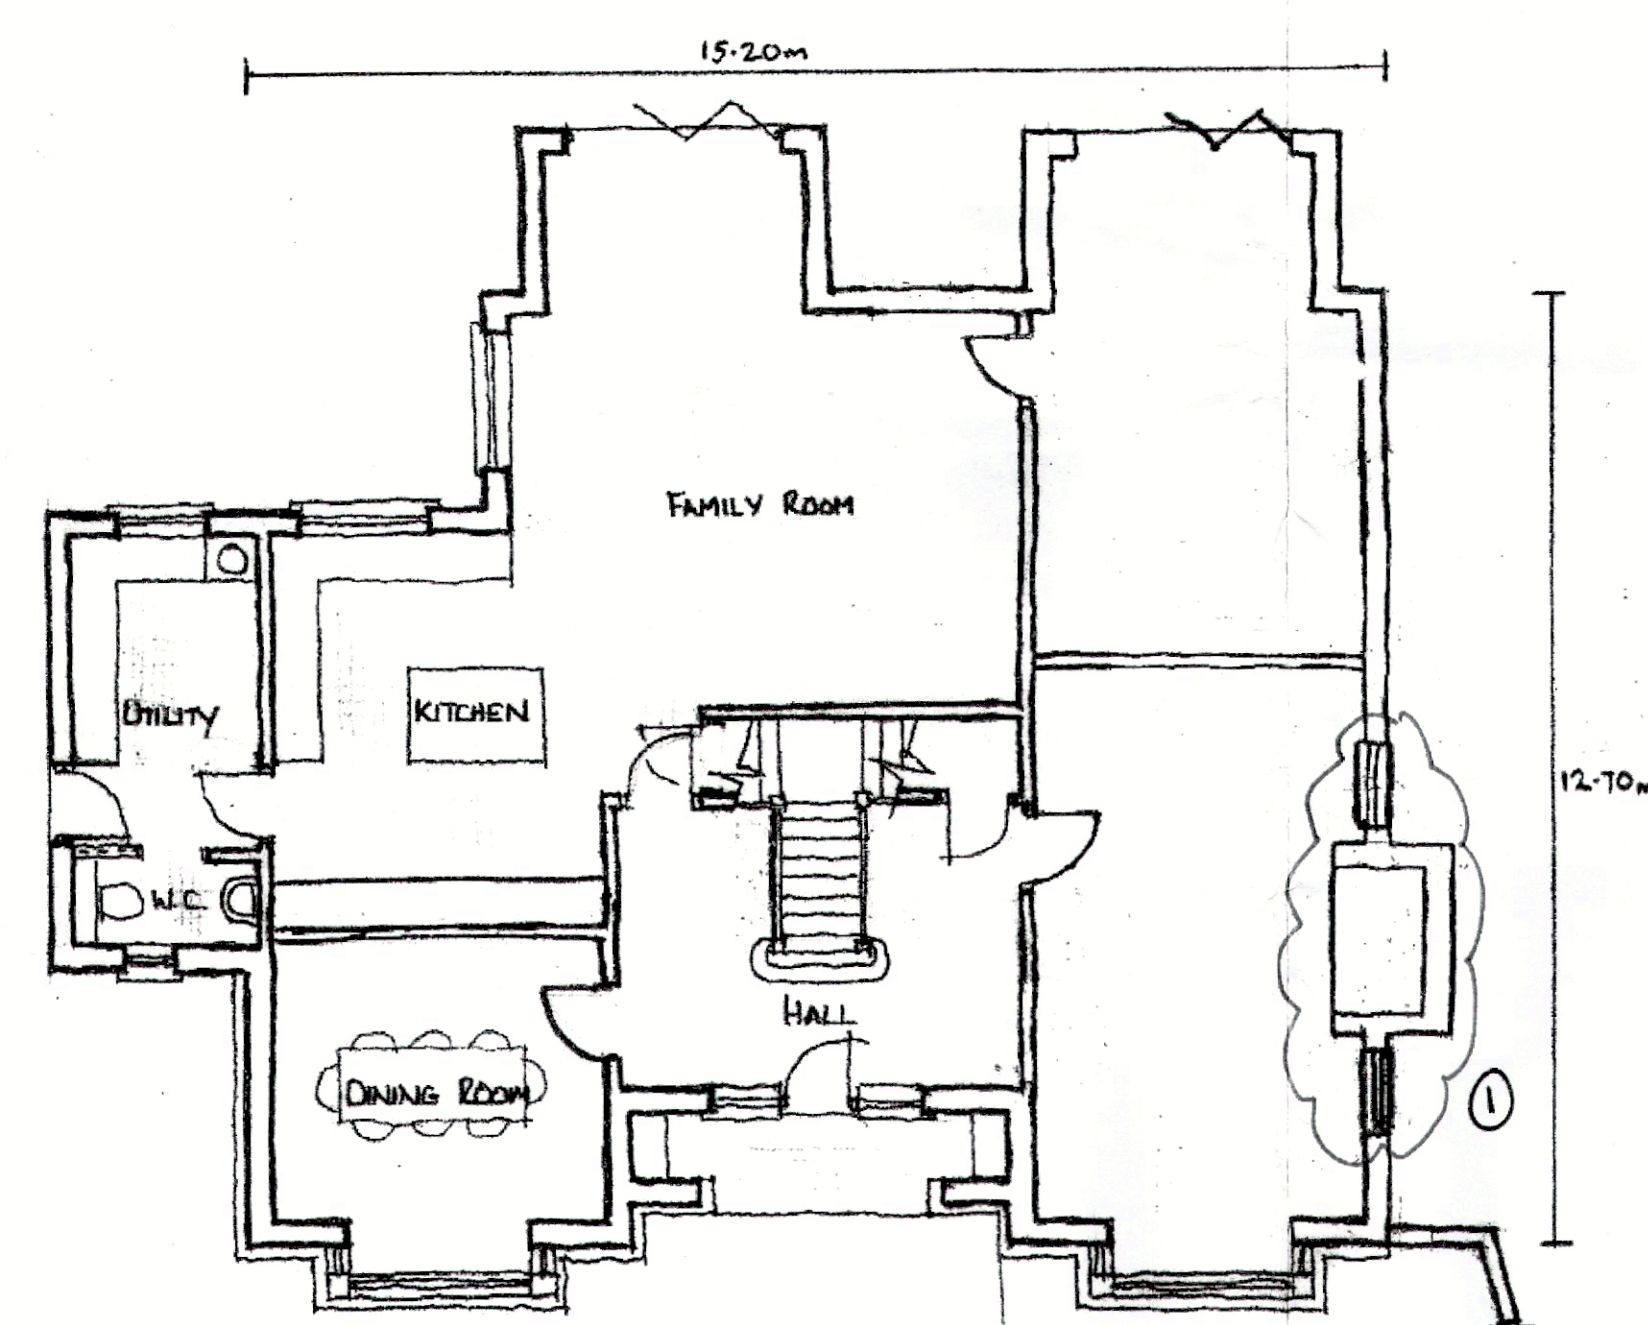


GROUND FLOOR PLAN

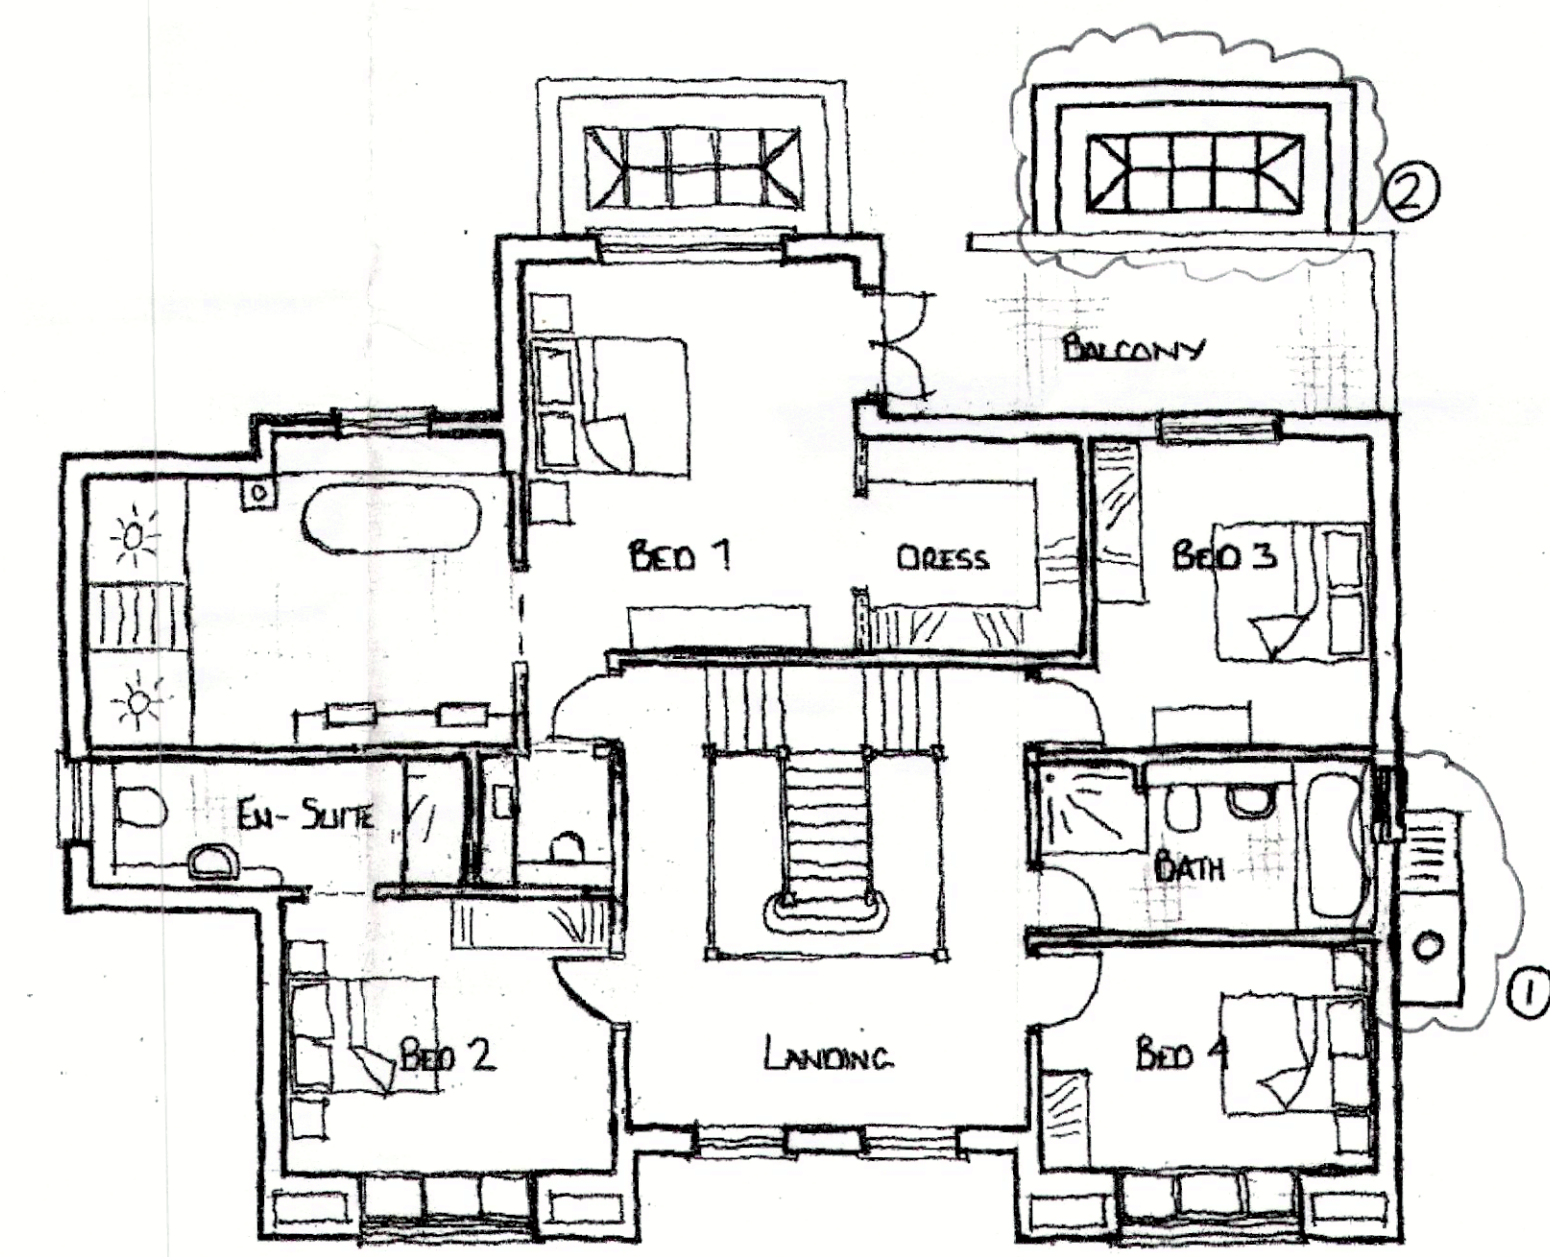


FIRST FLOOR PLAN

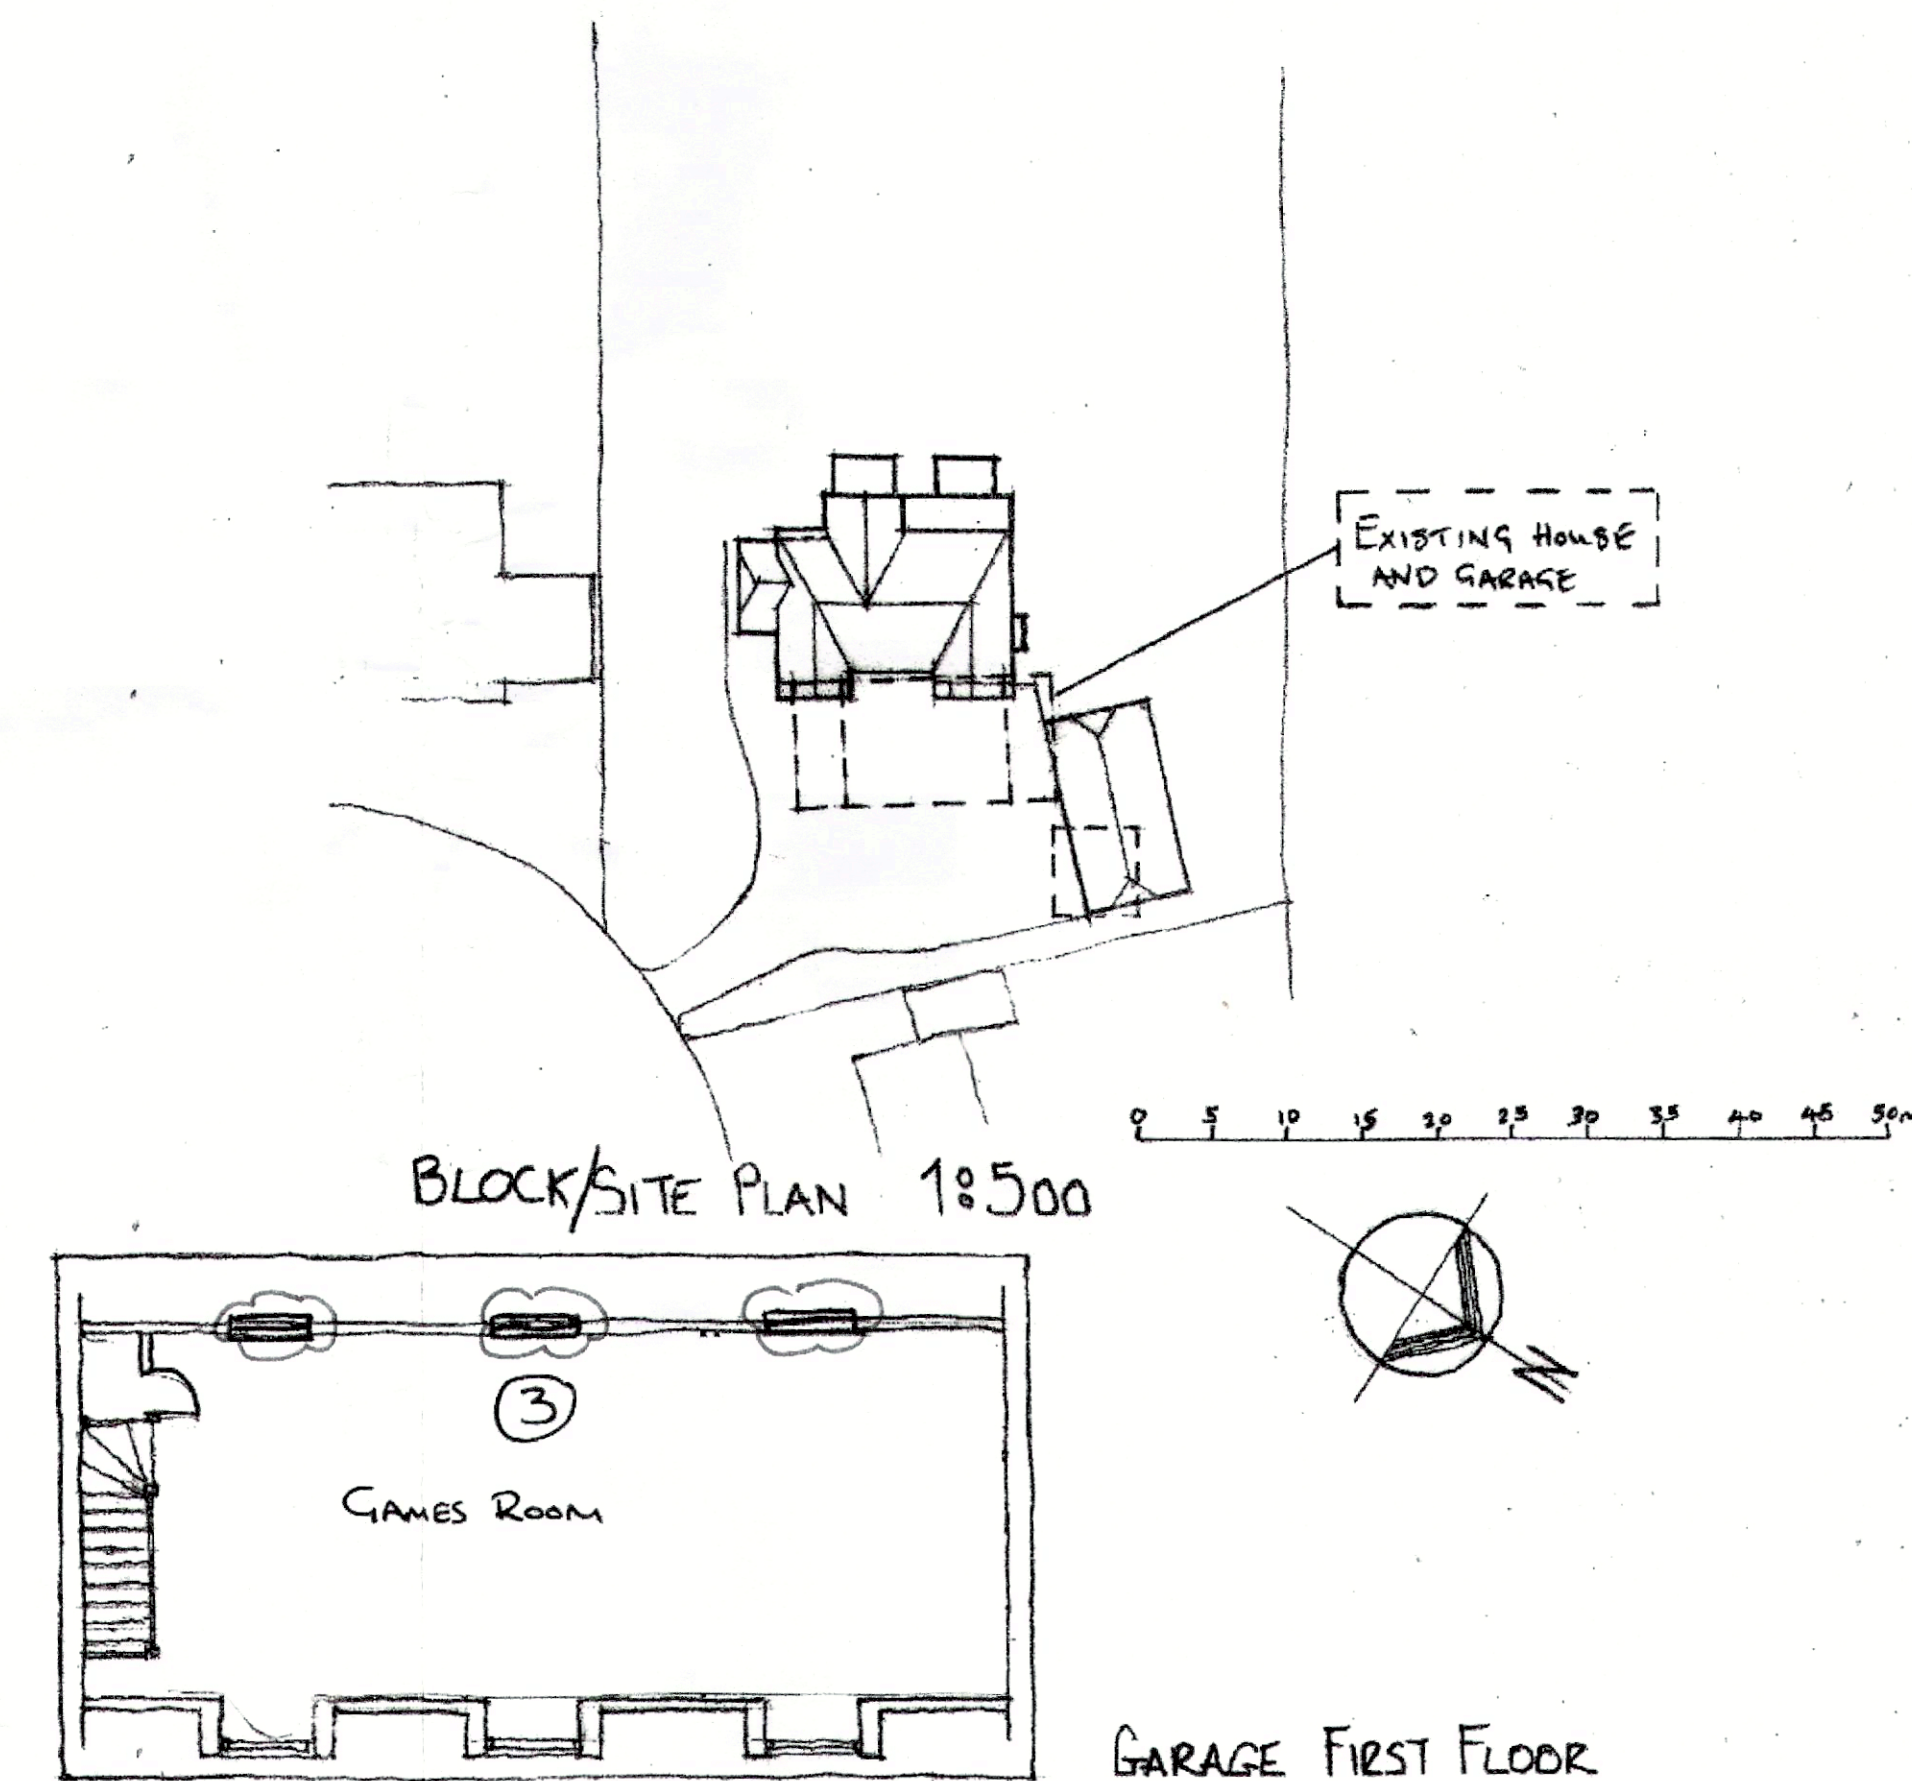


BLOCK/SITE PLAN 1:500

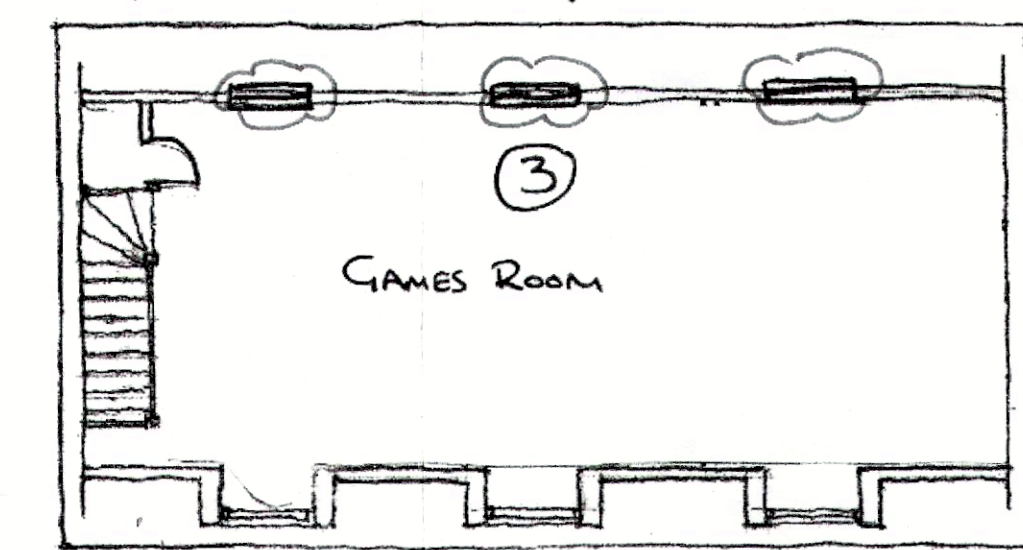


GARAGE FIRST FLOOR

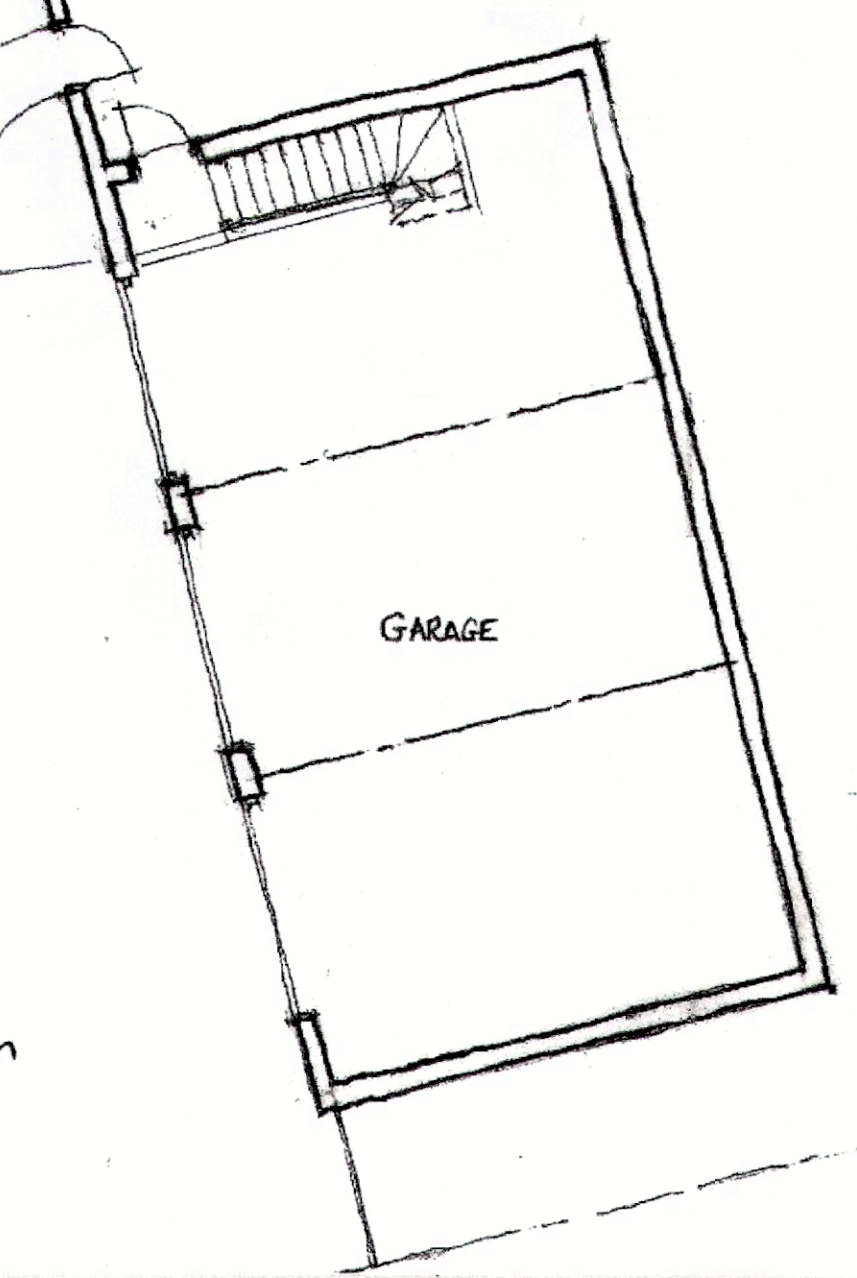


GARAGE

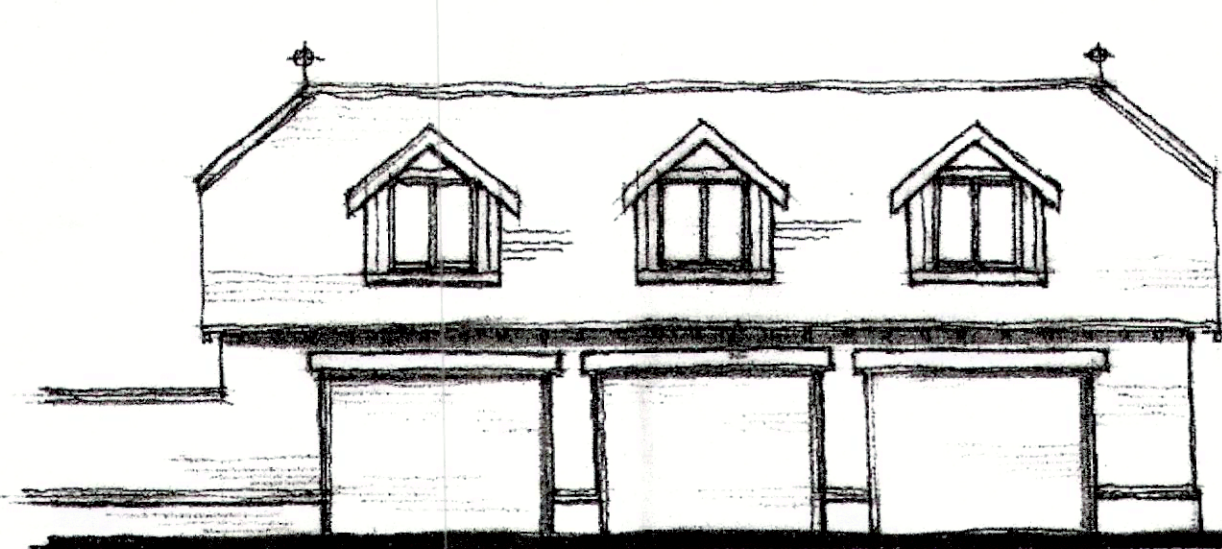


FRONT ELEVATION

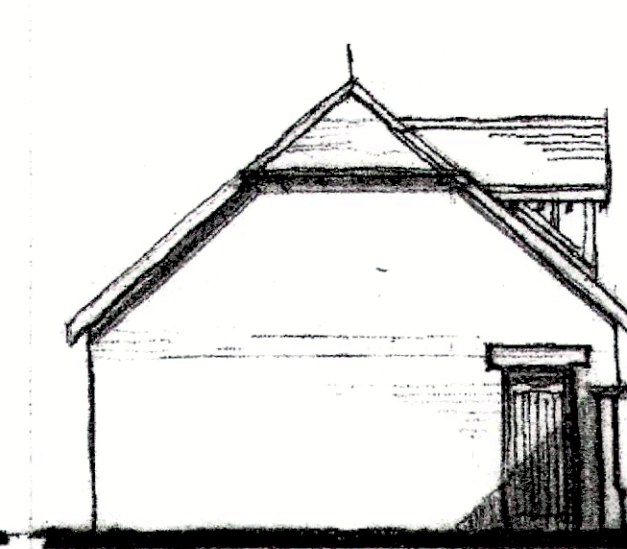

SIDE ELEVATION

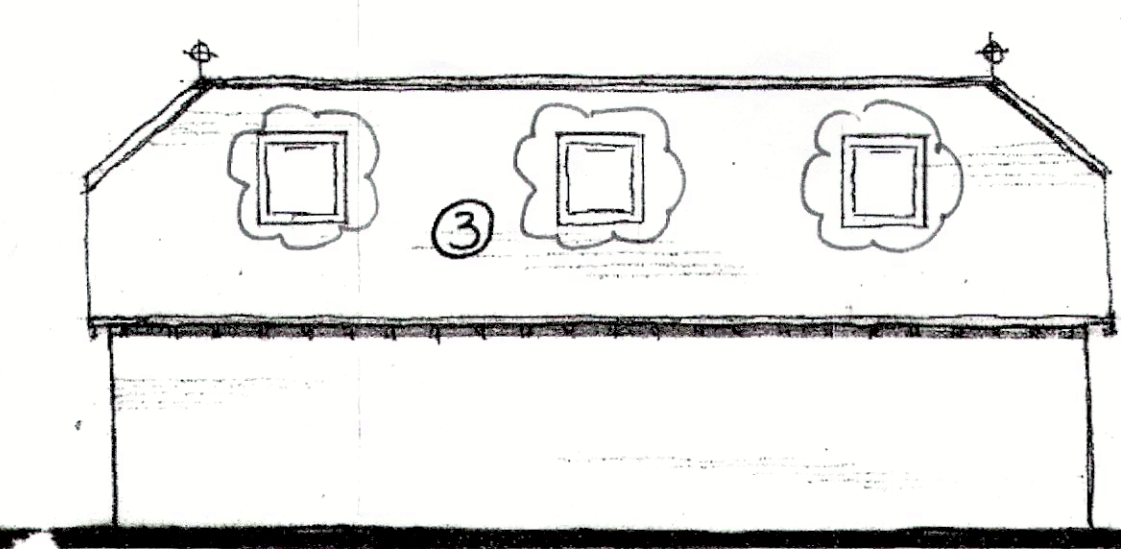

REAR ELEVATION

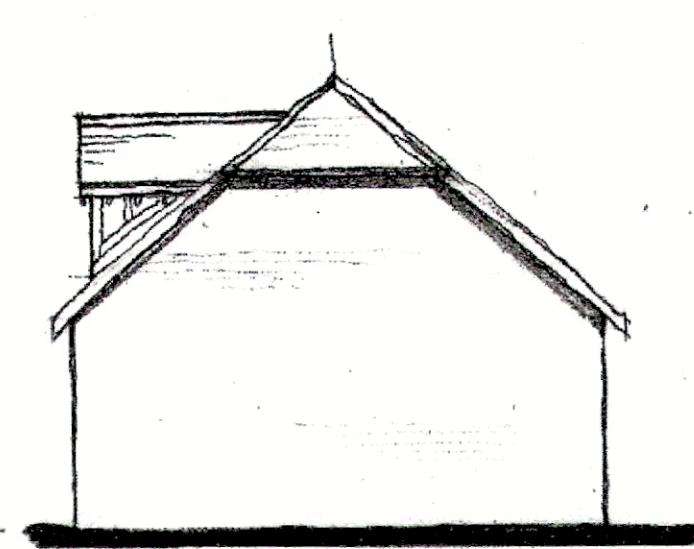

SIDE ELEVATION


- REVISIONS
- ① Chimney repositioned moving towards front of house. Minor window movements as a result.
 - ② Extension (8m) added to rear elevation.
 - ③ 3 1/2 velux windows added to rear elevation Games room over garage.

PROPOSED ELEVATIONS AND PLANS
AND BLOCK/SITE PLAN
SANDYCROFT
CHESWORTH CLOSE
HOLSHAM
RHISAL

REV1

As submitted for Sec 73 on 11/1/26

ELEVATIONS AND PLAN SCALE

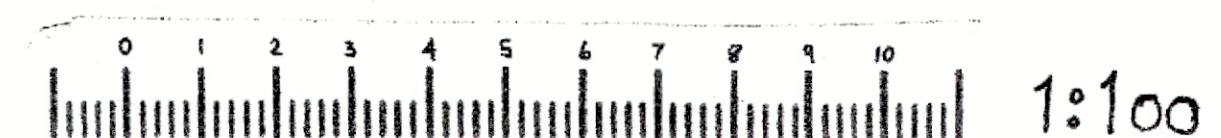

1:100