

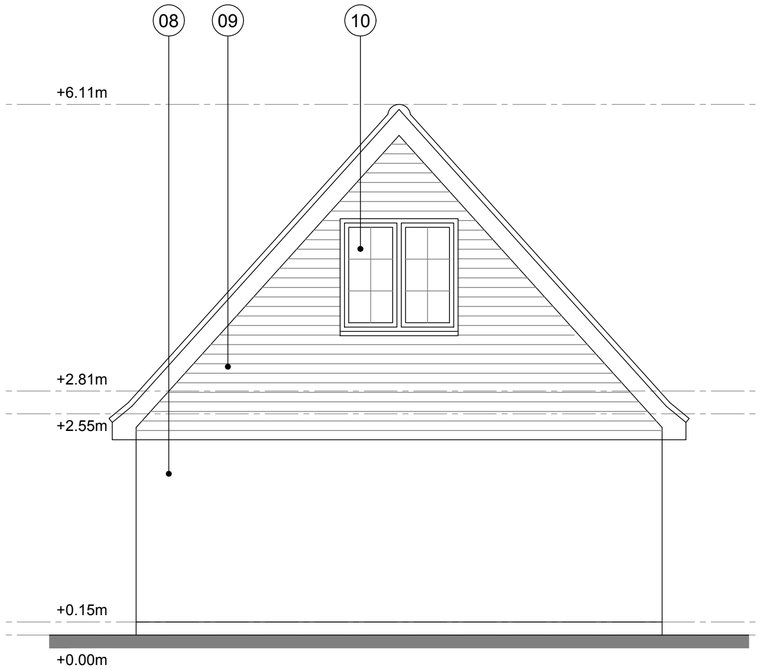



WEST ELEVATION

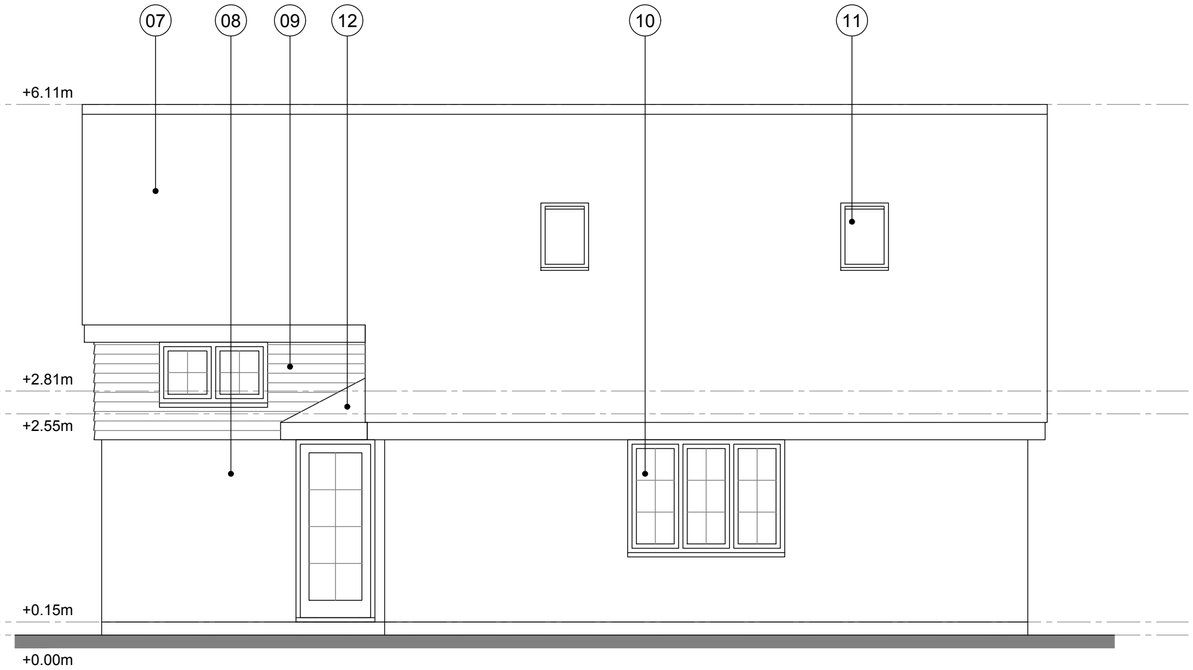

SOUTH ELEVATION

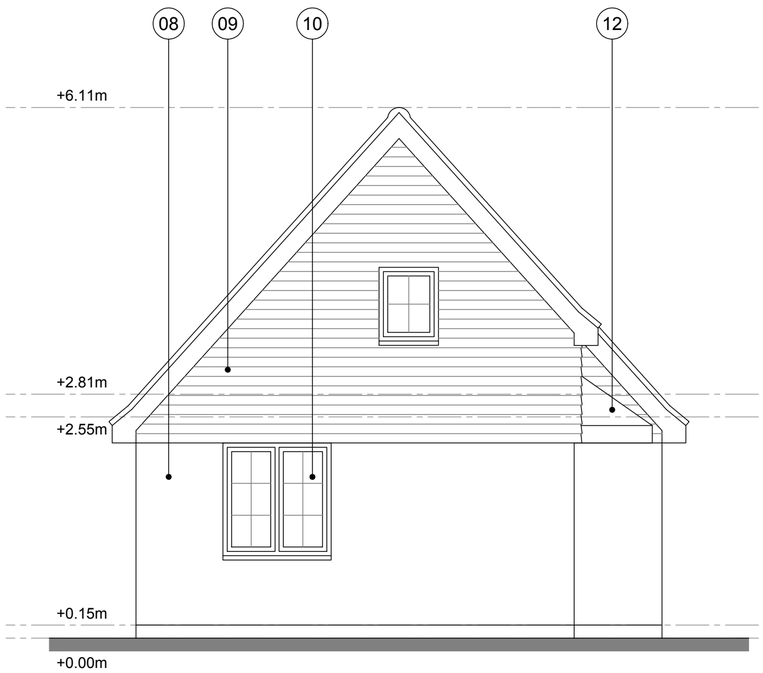

EAST ELEVATION

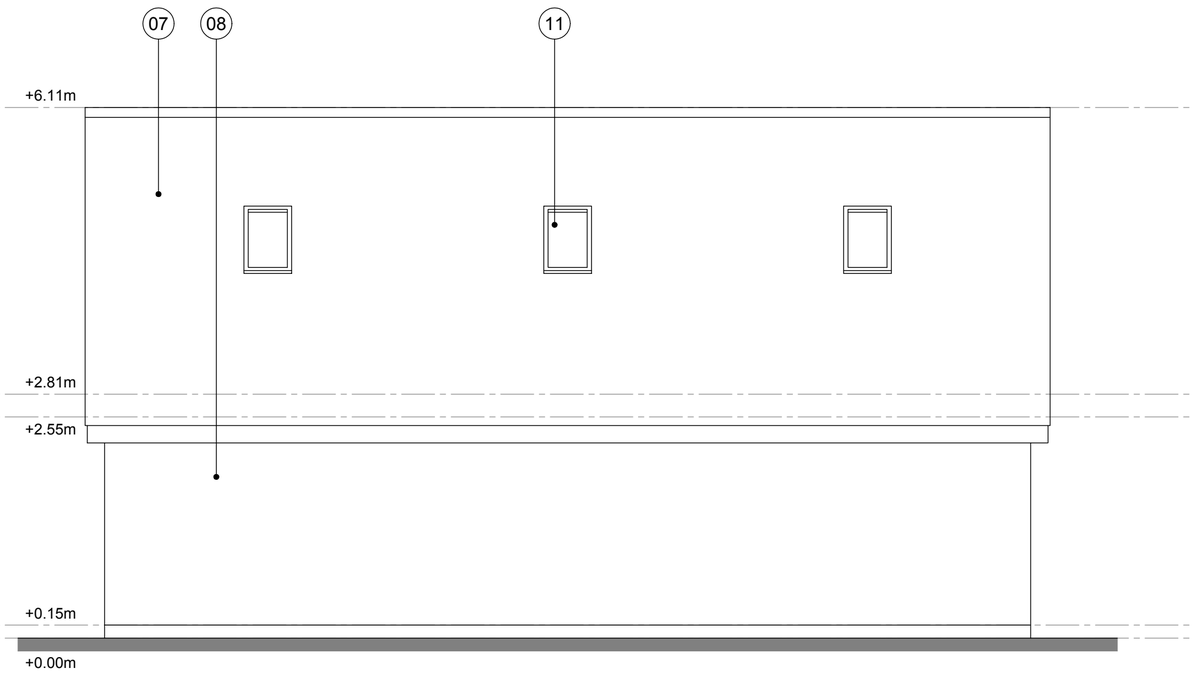


NORTH ELEVATION

0 1m 2m 3m 4m 5m

0 100mm

SCALE 1:50

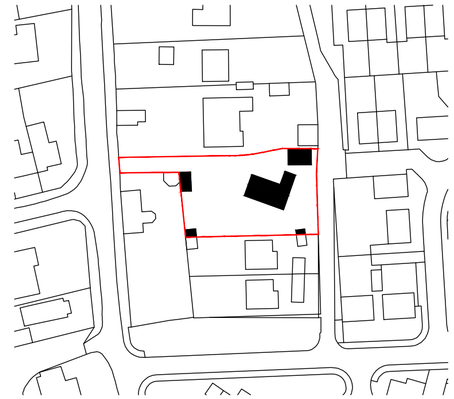

N

Proposed Notes:

01. Entrance Hall
02. Office
03. Storage
04. Landing
05. Storage
06. Storage

Proposed Materials:

07. Plain Clay Tile
08. White Render
09. Plain Clay Tile Hanging
10. White UPVC Windows & Doors
11. Anthracite Velux Roof Windows
12. Oak Porch

SECTION 73 APPLICATION: DRAWING UPDATED TO SHOW REVISED EXTERNAL MATERIALS, REMOVAL OF APPROVED GARAGE DOOR, REVISED VELUX ROOF WINDOW ARRANGEMENT AND REVISED PORCH MATERIAL

Rev.	Date	Detail
B	16.09.26	- Client Revisions
A	02.09.26	- Client Revisions

Status: PLANNING

AT ATELIER T & B

CIAT affiliate

Tel: 01403 458815 mail: info@atelliertb.co.uk
www.atelliertb.co.uk

Client: MR & MRS WESTALL

Project Title: WHITE HOUSE, STORRINGTON ROAD, THAKEHAM, RH20 3EQ

Drawing Title: PROPOSED ELEVATIONS

Scale.	Date	Drawn.
1:50 A2	Aug 2026	TMA

Drawing No.	Rev.
AT - 100 - P06	B

The copyright in this document and design is confidential to and the property of Atelier T&B Limited